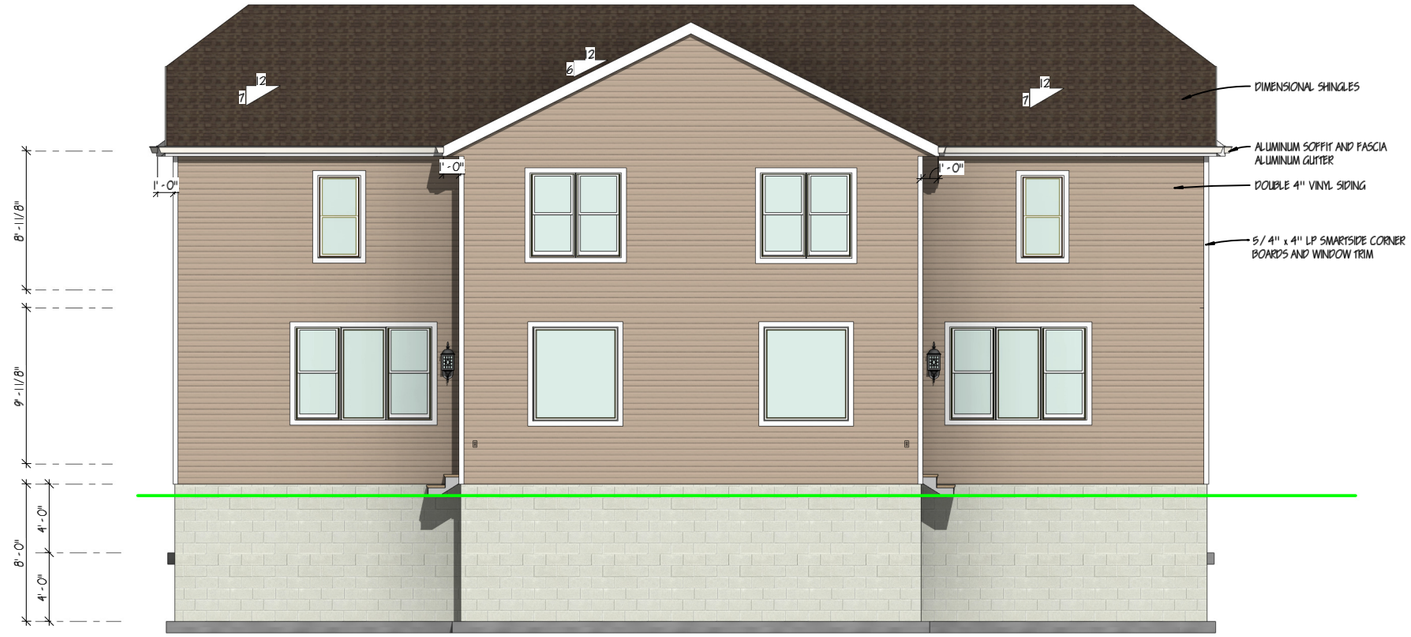

REAR ELEVATION

SCALE: 1/4" = 1'-0"

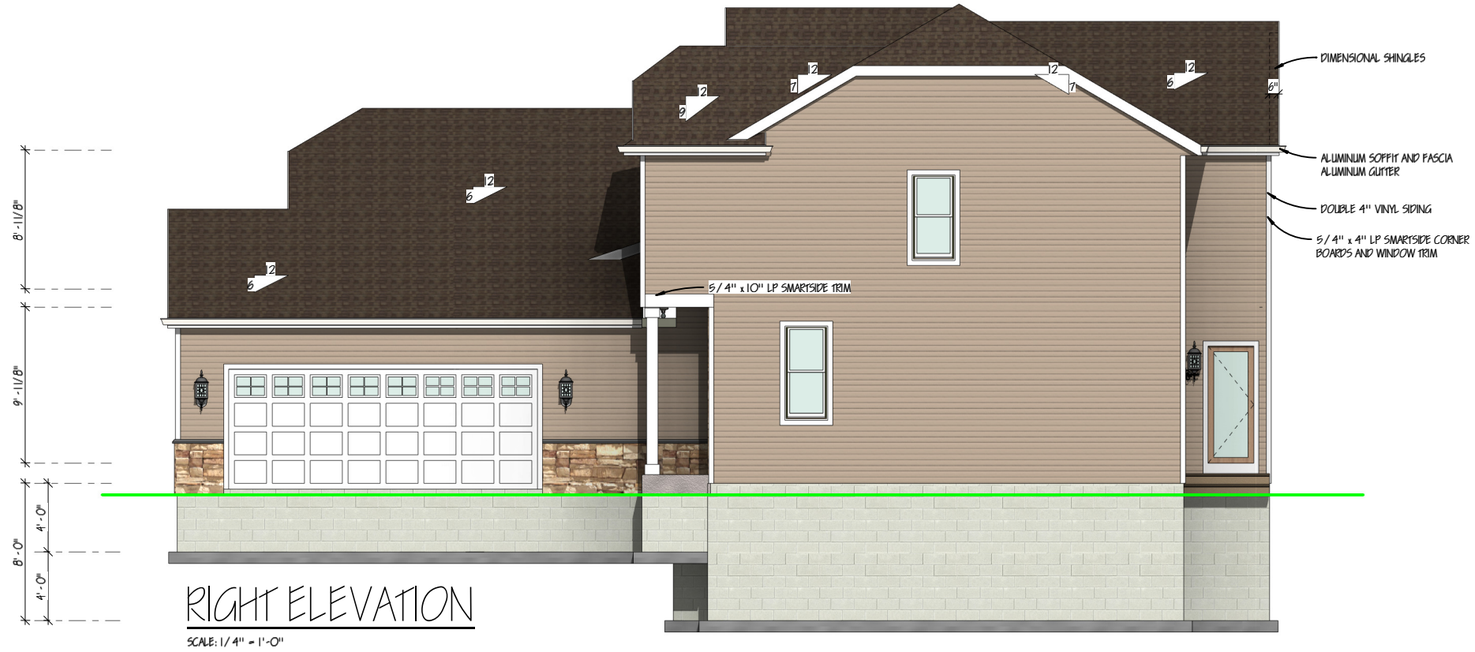

RIGHT ELEVATION

SCALE: 1/4" = 1'-0"

COPYRIGHT DAVID AND GOLIATH BUILDERS, INC. IT IS UNLAWFUL FOR ANYONE TO USE OR REPRODUCE BY ANY MEANS ALL OR ANY PORTION OF THESE CONSTRUCTION DOCUMENTS WITHOUT THE EPRESSED WRITTEN PERMISSION OF DAVID AND GOLIATH BUILDERS, INC.

PHASE	DATE

PHASE	DATE

DAVID AND GOLIATH BUILDERS
1177 QUAIL COURT, SUITE 100
PEWAUKEE, WISCONSIN 53072
TEL: 262-691-8841
FAX: 262-691-8859

David&Goliath BUILDERS
THE NAME IN *Custom Homes*

BUILDING #3
FLEETFOOT DRIVE
WAUKESHA, WI 53186

REAR, RIGHT ELEVATION

SHEET
2 OF 3