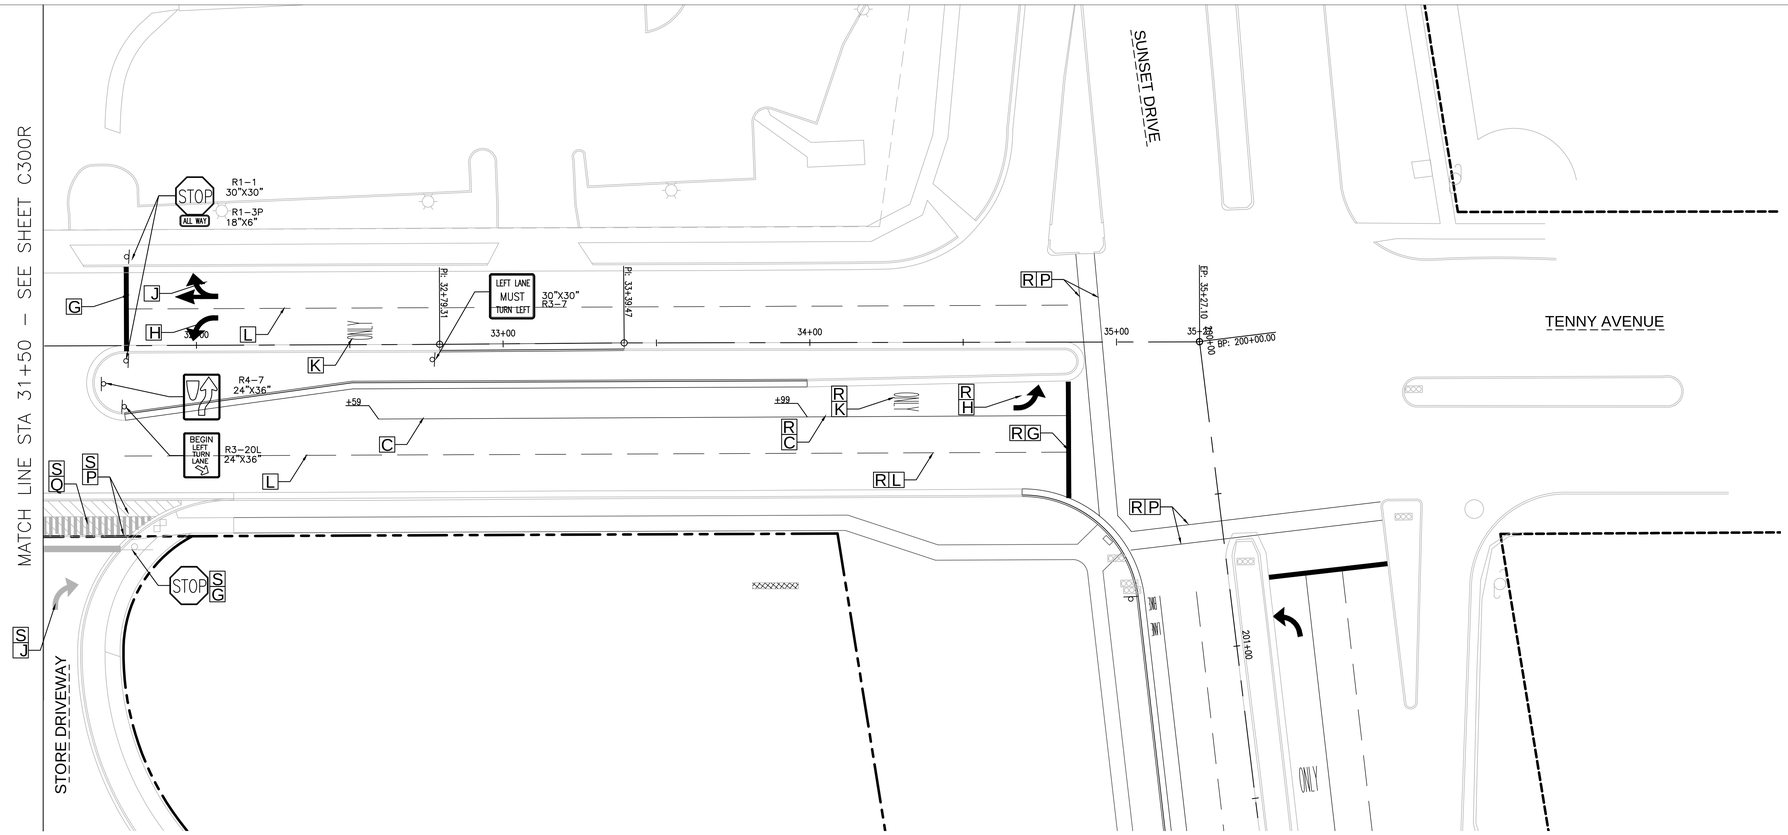

PAVEMENT MARKING LEGEND

- A PAVEMENT MARKING, CENTERLINE, EPOXY, 4–INCH (DOUBLE YELLOW)
- B PAVEMENT MARKING, EDGE LINE, EPOXY, 4–INCH (WHITE)
- C PAVEMENT MARKING, CHANNELIZING, EPOXY, 8–INCH (WHITE)
- E PAVEMENT MARKING, ISLAND NOSE, EPOXY (YELLOW)
- F PAVEMENT MARKING, DIAGONAL, EPOXY, 12–INCH (YELLOW, 5' C–C)
- G PAVEMENT MARKING, STOP LINE, EPOXY, 12–INCH (WHITE)
- H PAVEMENT MARKING, ARROWS, EPOXY, TYPE 2 (WHITE)
- J PAVEMENT MARKING, ARROWS, EPOXY, TYPE 3 (WHITE)
- K PAVEMENT MARKING, WORDS, EPOXY (WHITE)
- L PAVEMENT MARKING, LANE LINE, EPOXY, 4–INCH (WHITE, 12.5' LINE 37.5' GAP)
- M PAVEMENT MARKING, ARROWS, EPOXY, TYPE 1 (WHITE)
- N PAVEMENT MARKING, ARROWS, EPOXY, TYPE 5 (WHITE)
- P PAVEMENT MARKING, CROSSWALK, EPOXY, 6–INCH (WHITE)
- Q PAVEMENT MARKING, CROSSWALK, EPOXY, 24–INCH (WHITE, 24" GAP)
- R EXISTING PAVEMENT MARKING TO REMAIN
- S WORK DONE AS PART OF RETAIL STORE PROJECT. REFER TO RETAIL STORE PLANS.

NOTES:
1. CONTRACTOR SHALL REMOVE ALL EXISTING PAVEMENT MARKINGS THAT ARE IN CONFLICT WITH NEW CONSTRUCTION.
2. ALL SIGN POSTS SHALL BE 4X6 WOOD, UNLESS OTHERWISE NOTED.
3. WOOD SIGN POSTS NOT REUSED SHALL BECOME PROPERTY OF CONTRACTOR AND REMOVED FROM SITE.

NORTH

GRAPHIC SCALE

20 0 10 20 40 80

(IN FEET)
1 inch = 20 ft.

A1
SCALE: 1"=20' H

MARKING AND SIGNING PLAN - TENNY AVENUE

GreenbergFarrow
21 S. Evergreen Ave., Suite 200
Arlington Heights, Illinois 60005
t: 847 788 9200 f: 847 788 9536

Store: 276
801 EAST SUNSET DRIVE
(SEQ) TENNY AVE & SUNSET DR
WAUKESHA, WISCONSIN

meijer

PROFESSIONAL IN CHARGE
MATTHEW H. BUDDE, P.E.
PROFESSIONAL ENGINEER
LICENSE NO. E–37992

07/30/14	FINAL PLAN - RESUBMITTAL
09/25/13	CITY SUMBITTAL

Drawn By	M. BUDDE, P.E.
Reviewer	P. PHILLIPS, P.E.
Manager	K.WILLIAMS, P.E.
Prof in Charge	M. BUDDE, P.E.

Hard copy is intended to be 30"x42" when plotted. Scale(s) indicated and graphic quality may not be accurate for any other size.

PROJECT NO.
J120944276

SHEET NO.
C301R

©Copyright 2012
All Rights Reserved

GreenbergFarrow Project No. 20110540.0