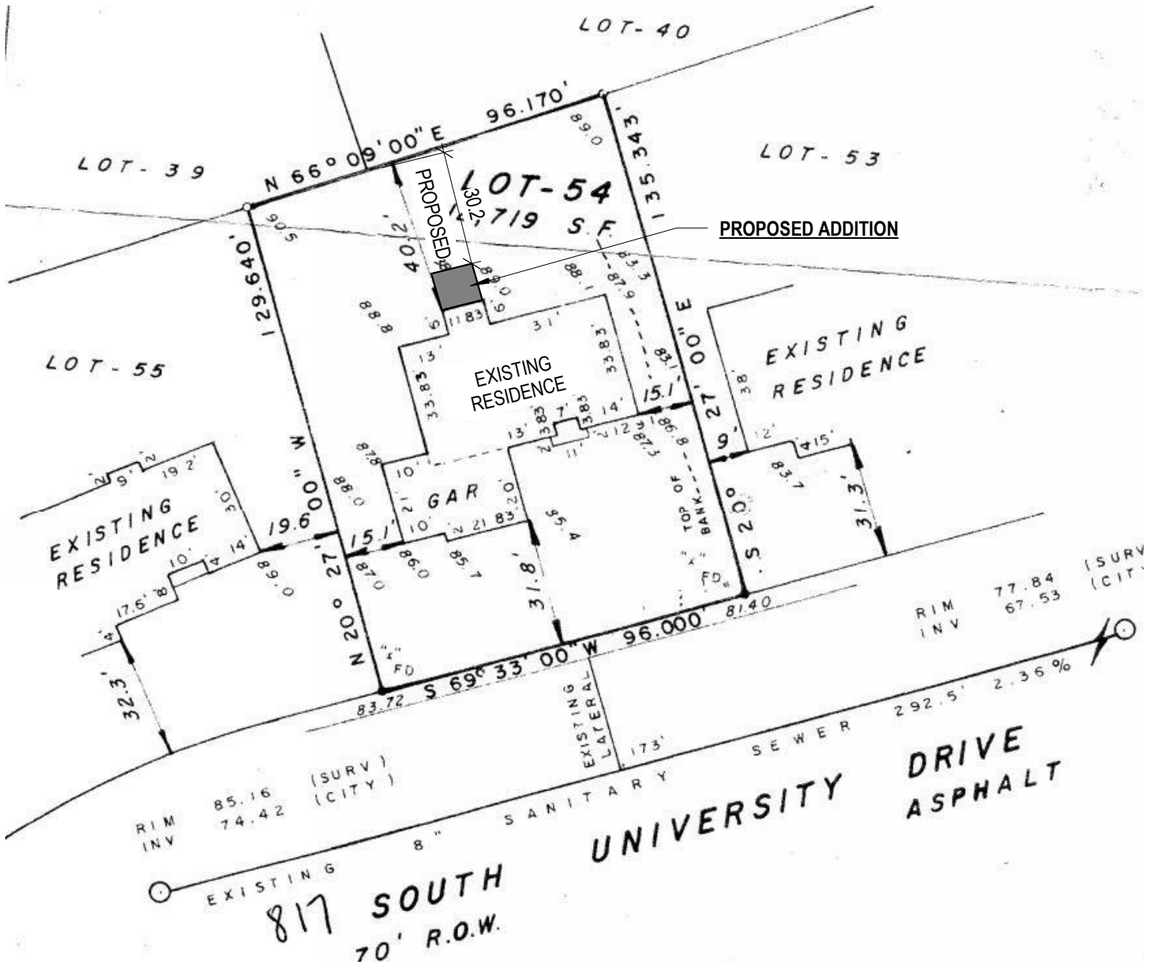

1 EXISTING SURVEY / SITE PLAN

1" = 40'-0"

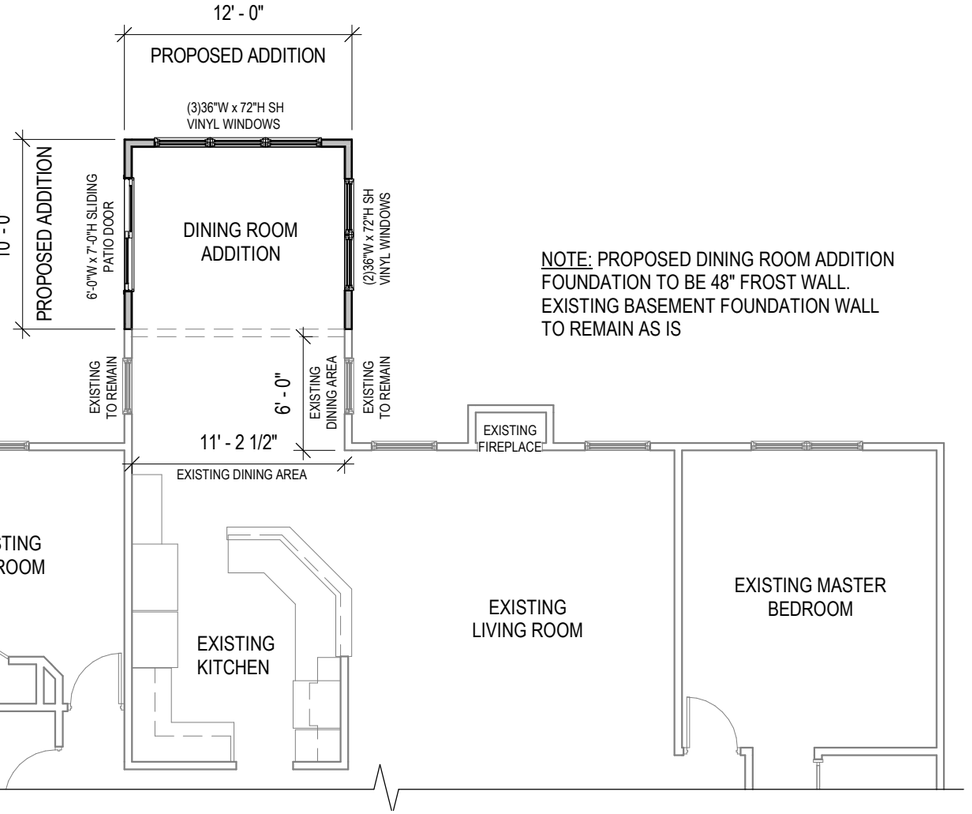

NOTE: PROPOSED DINING ROOM ADDITION FOUNDATION TO BE 48" FROST WALL. EXISTING BASEMENT FOUNDATION WALL TO REMAIN AS IS

2 LOCAL FLOOR PLAN

1/8" = 1'-0"

JJR DESIGN
RESIDENTIAL HOME DESIGN
1104 Greenmeadow Drive
Waukesha, Wi 53188
920-923-0295
JJRDESIGN@Hotmail.com

Crandell Dining Rm Addition

817 S. University Drive
Waukesha, WI 53188

PROJECT DATA

STATUS:	ZONING APPEAL
DATE:	08.01.2018
PROJECT NUMBER:	18000
DRAWN BY:	JJR

SHEET TITLE

SITE PLAN

SHEET NO.

01
of 02