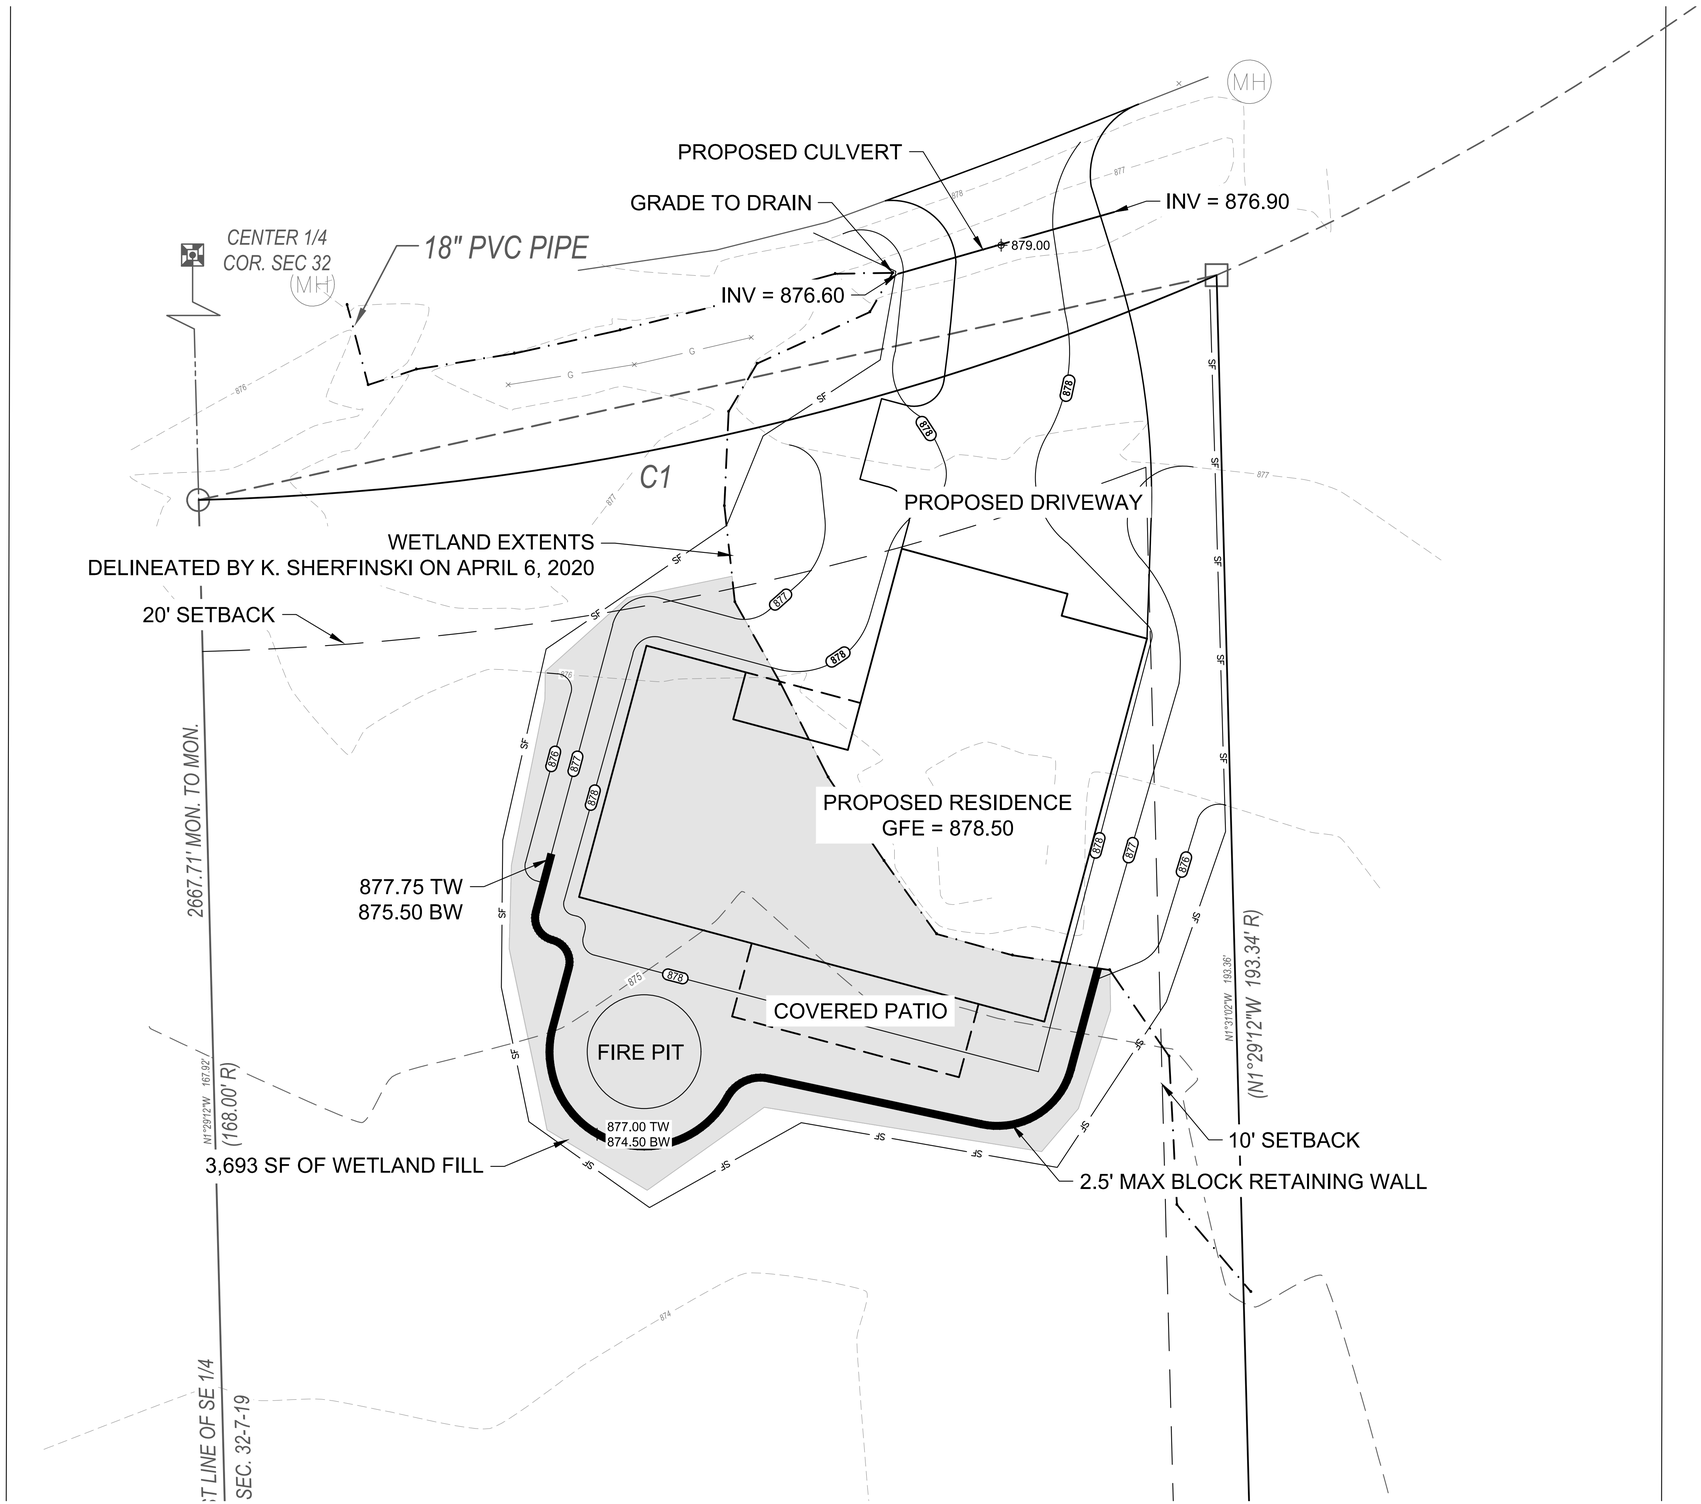

SITE IMPROVEMENT PLANS FOR
LEGACY DESIGN BUILD
WAUKESHA, WI

LYNCH & ASSOCIATES
ENGINEERING CONSULTANTS, LLC

SITE PLAN

NO.	REVISIONS	BY	DATE

ISSUED FOR REVIEW

PLAN DATE 04.03.2020
DESIGNED BY JRM

0 10'
SCALE

PROJECT NO.
20-5030

SHEET NO.
C100

FILENAME: P:\Shared\1 – Projects\2020\20.5030 – Legacy Design Build – Lot 1 Chancery Lane – Maple Lane Hills Subdivision – Waukesha – TX ID WAKC0992109002\CAD\Design\20.5030 E.dwg

PLOT DATE: 6/17/2020 3:25 PM