PROPOSED BUILDING MATERIALS

CP-1 (COLOR TO MATCH EXISTING BUILDING BEST)

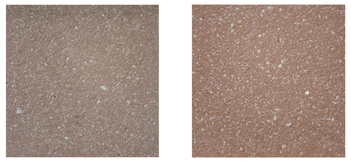

CP-2 (TEXTURE ONLY)

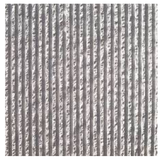

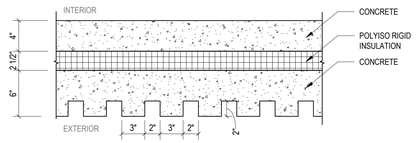

TYPICAL STRIATED CONCRETE PANEL

IMP-1

*TEXTURE ONLY

DARK BRONZE
E: 0.87 SRI: 27

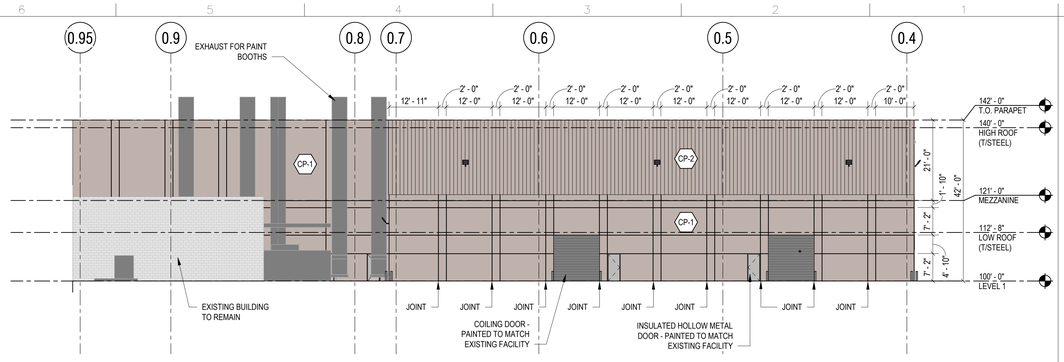

1 BUILDING ELEVATION - NORTH
1/16" = 1'-0"

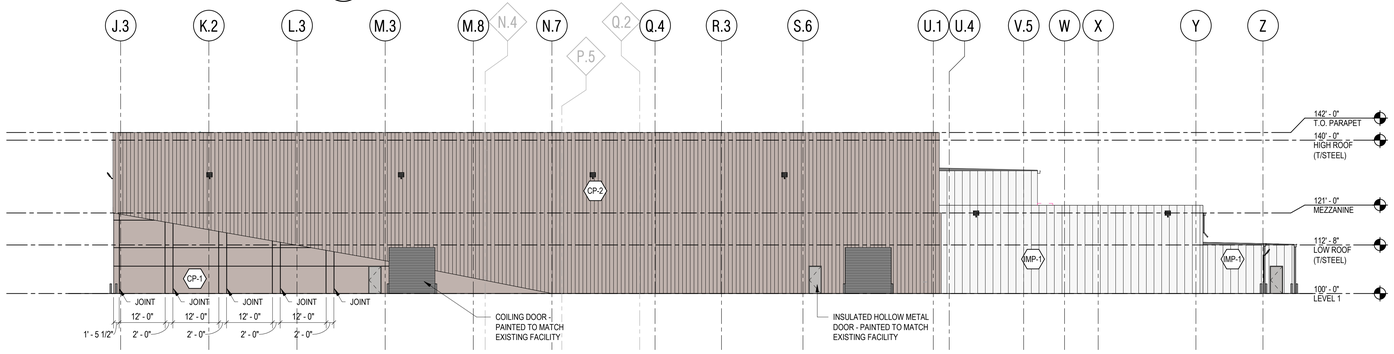

2 BUILDING ELEVATION - EAST
1/16" = 1'-0"

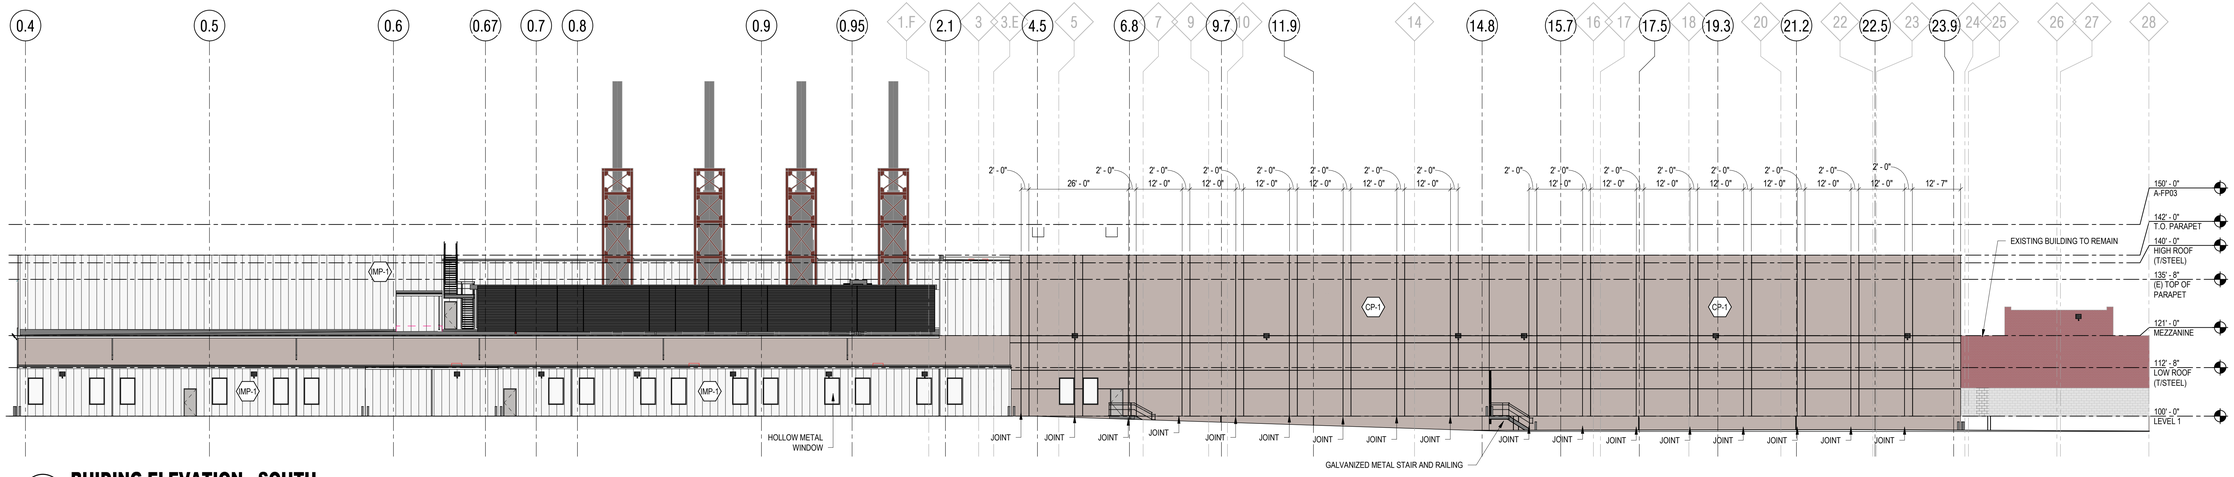

3 BUIDING ELEVATION - SOUTH
1/16" = 1'-0"

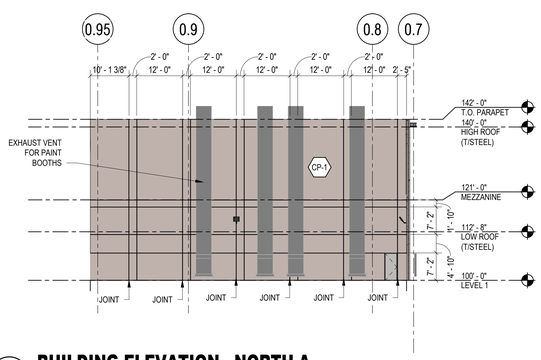

6 BUILDING ELEVATION - NORTH-A
1/16" = 1'-0"

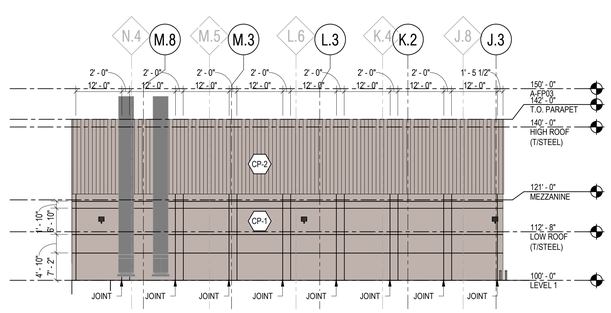

5 BUILDING ELEVATION - WEST-A
1/16" = 1'-0"

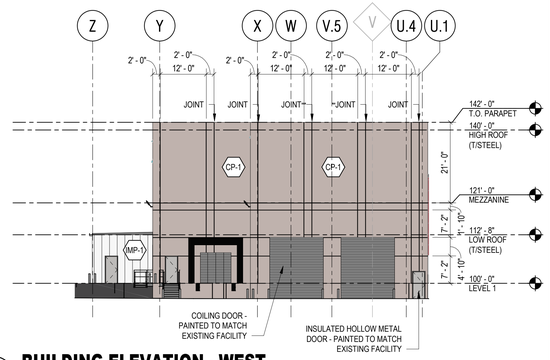

4 BUILDING ELEVATION - WEST
1/16" = 1'-0"

ACS ENGINEER • INTEGRATE • BUILD
ACS Headquarters & Manufacturing
633 Liberty Drive, Verona, WI 53593
608.663.1590 | acscm.com

Flad
Flad Architecture & Engineering, P.C.
644 Science Drive
Madison, WI 53711
Tel 608-238-2661
Fax 608-238-6727
Flad.com

raSmith
CREATIVITY BEYOND ENGINEERING

JDR ENGINEERING, INC.

General Notes

NOT FOR CONSTRUCTION

Rev	Date	Description of Issue

Project Title
INNIO EXPANSION

INNIO
1101 W St Paul Ave
Waukesha, WI 53188

Project Phase: CONSTRUCTION
Date: 02/23/25
Project No.: 27899-00
Drawn By: FLAD
Client Project No.:
Checked By: FLAD
Sheet Title: BUILDING ELEVATIONS
Sheet Number: A-210