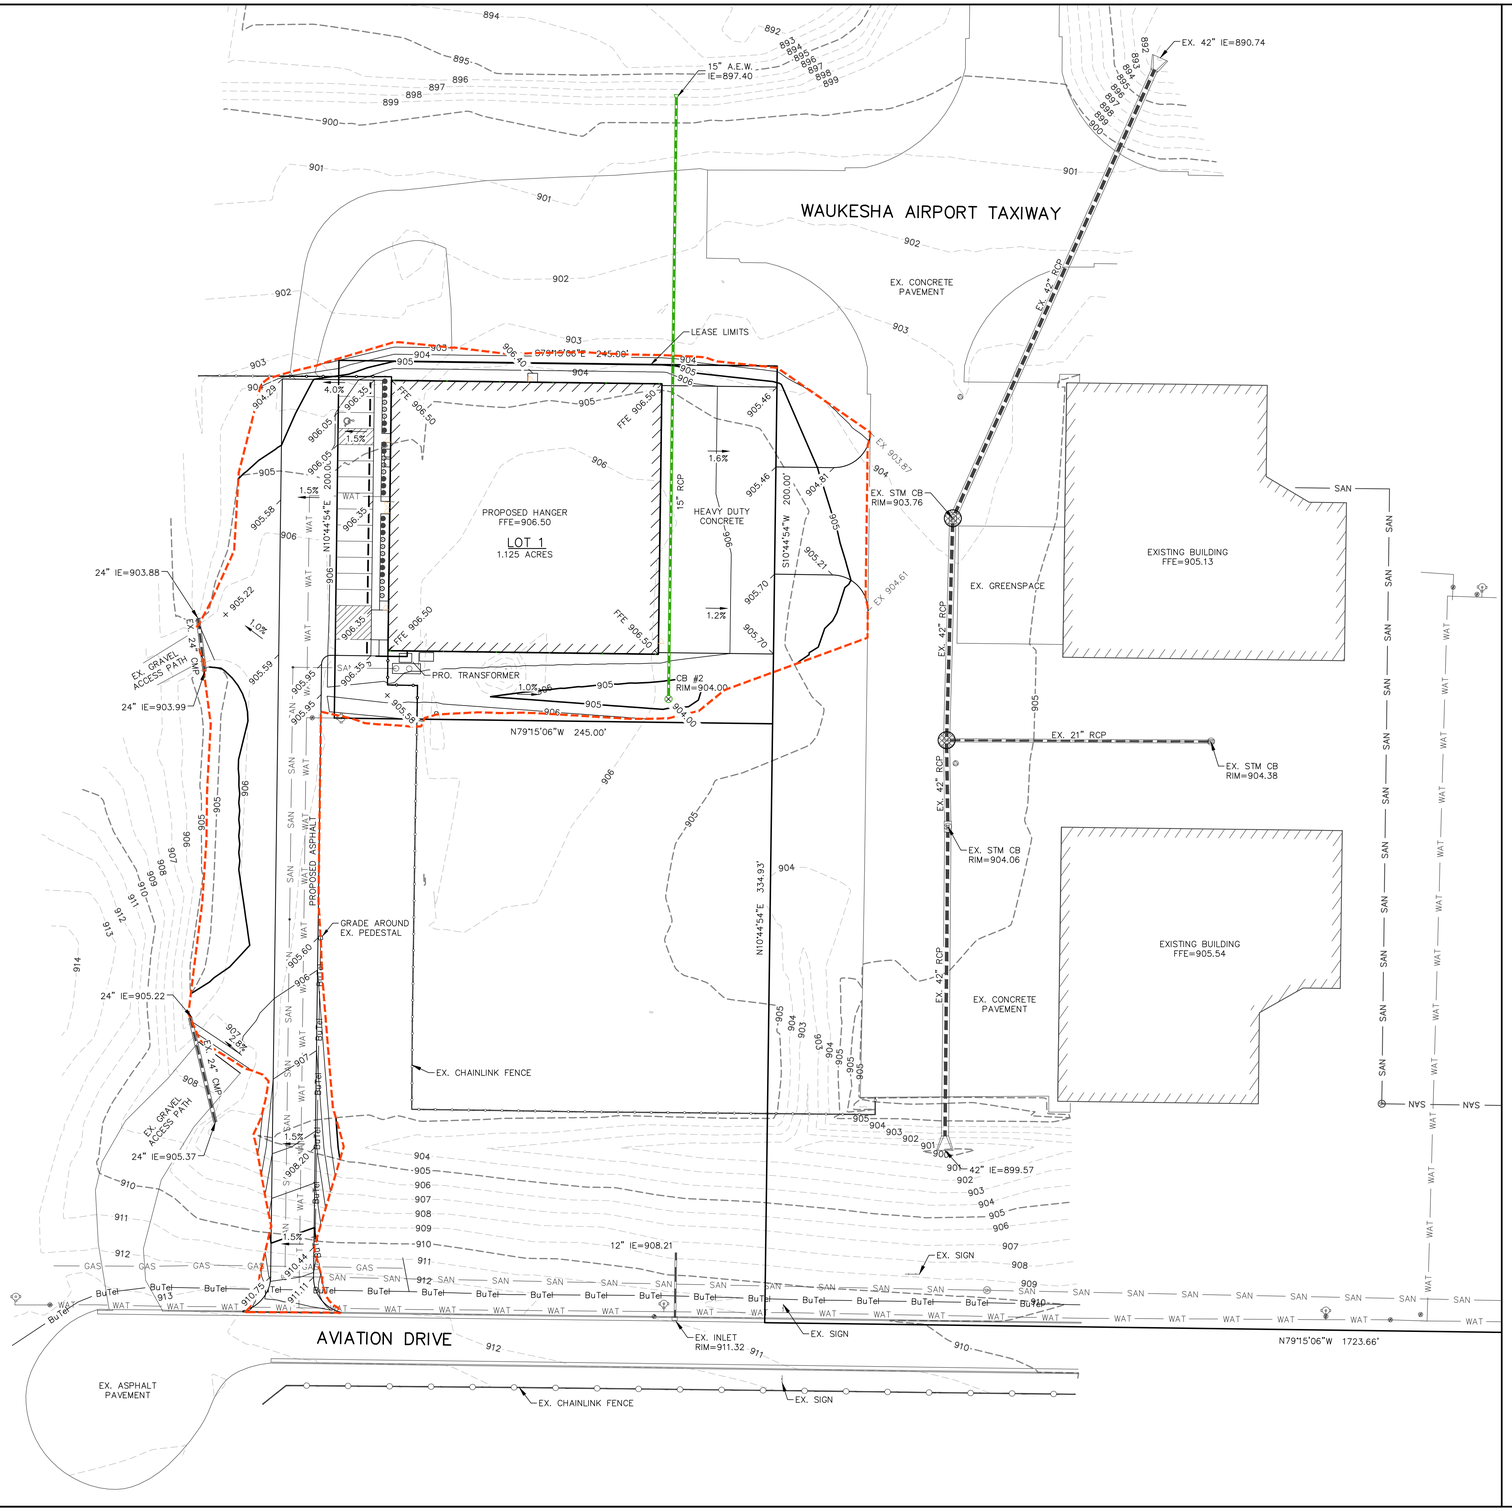

0 40 80

DIGGERS HOTLINE

Dial 811 or (800)242-8511

www.DiggersHotline.com

LEGEND:

936	– EXISTING MINOR CONTOUR.
935	– EXISTING MAJOR CONTOUR.
936	– PROPOSED MINOR CONTOUR.
935	– PROPOSED MAJOR CONTOUR.
EX 934.23	– EXISTING SPOT ELEVATION.
934.23	– PROPOSED CURB FLANGE ELEVATION.
TC 934.23	– PROPOSED TOP OF CURB ELEVATION.
SW 934.23	– PROPOSED SIDEWALK ELEVATION.
EP 934.23	– PROPOSED EDGE OF PAVEMENT ELEVATION.
EXP 934.23	– PROPOSED BUILDING EXPOSURE ELEVATION.
FFE 934.23	– PROPOSED BUILDING FIRST FLOOR ELEVATION.
	– PROPOSED STORM SEWER.
	– EXISTING STORM SEWER.

REVISIONS:

NO.	DATE	DESCRIPTION

PARISH SURVEY & ENGINEERING
122 Wisconsin Street, West Bend, WI 53095
262.346.7800
www.parishse.com

PROJECT TITLE:
D985.25 WAH HANGER
LOT 1, AVIATION DRIVE
WAUKESHA, WI 53188

PLAN TITLE:
GRADING PLAN

DRAWN BY: **WWS**

DESIGNED BY: **JDR**

CHECKED BY: **KJP**

PLAN DATE: **4/30/2025**

PROJECT NO: **\OC-17-25**

SUBMITTAL

SHEET NO:
C1.04