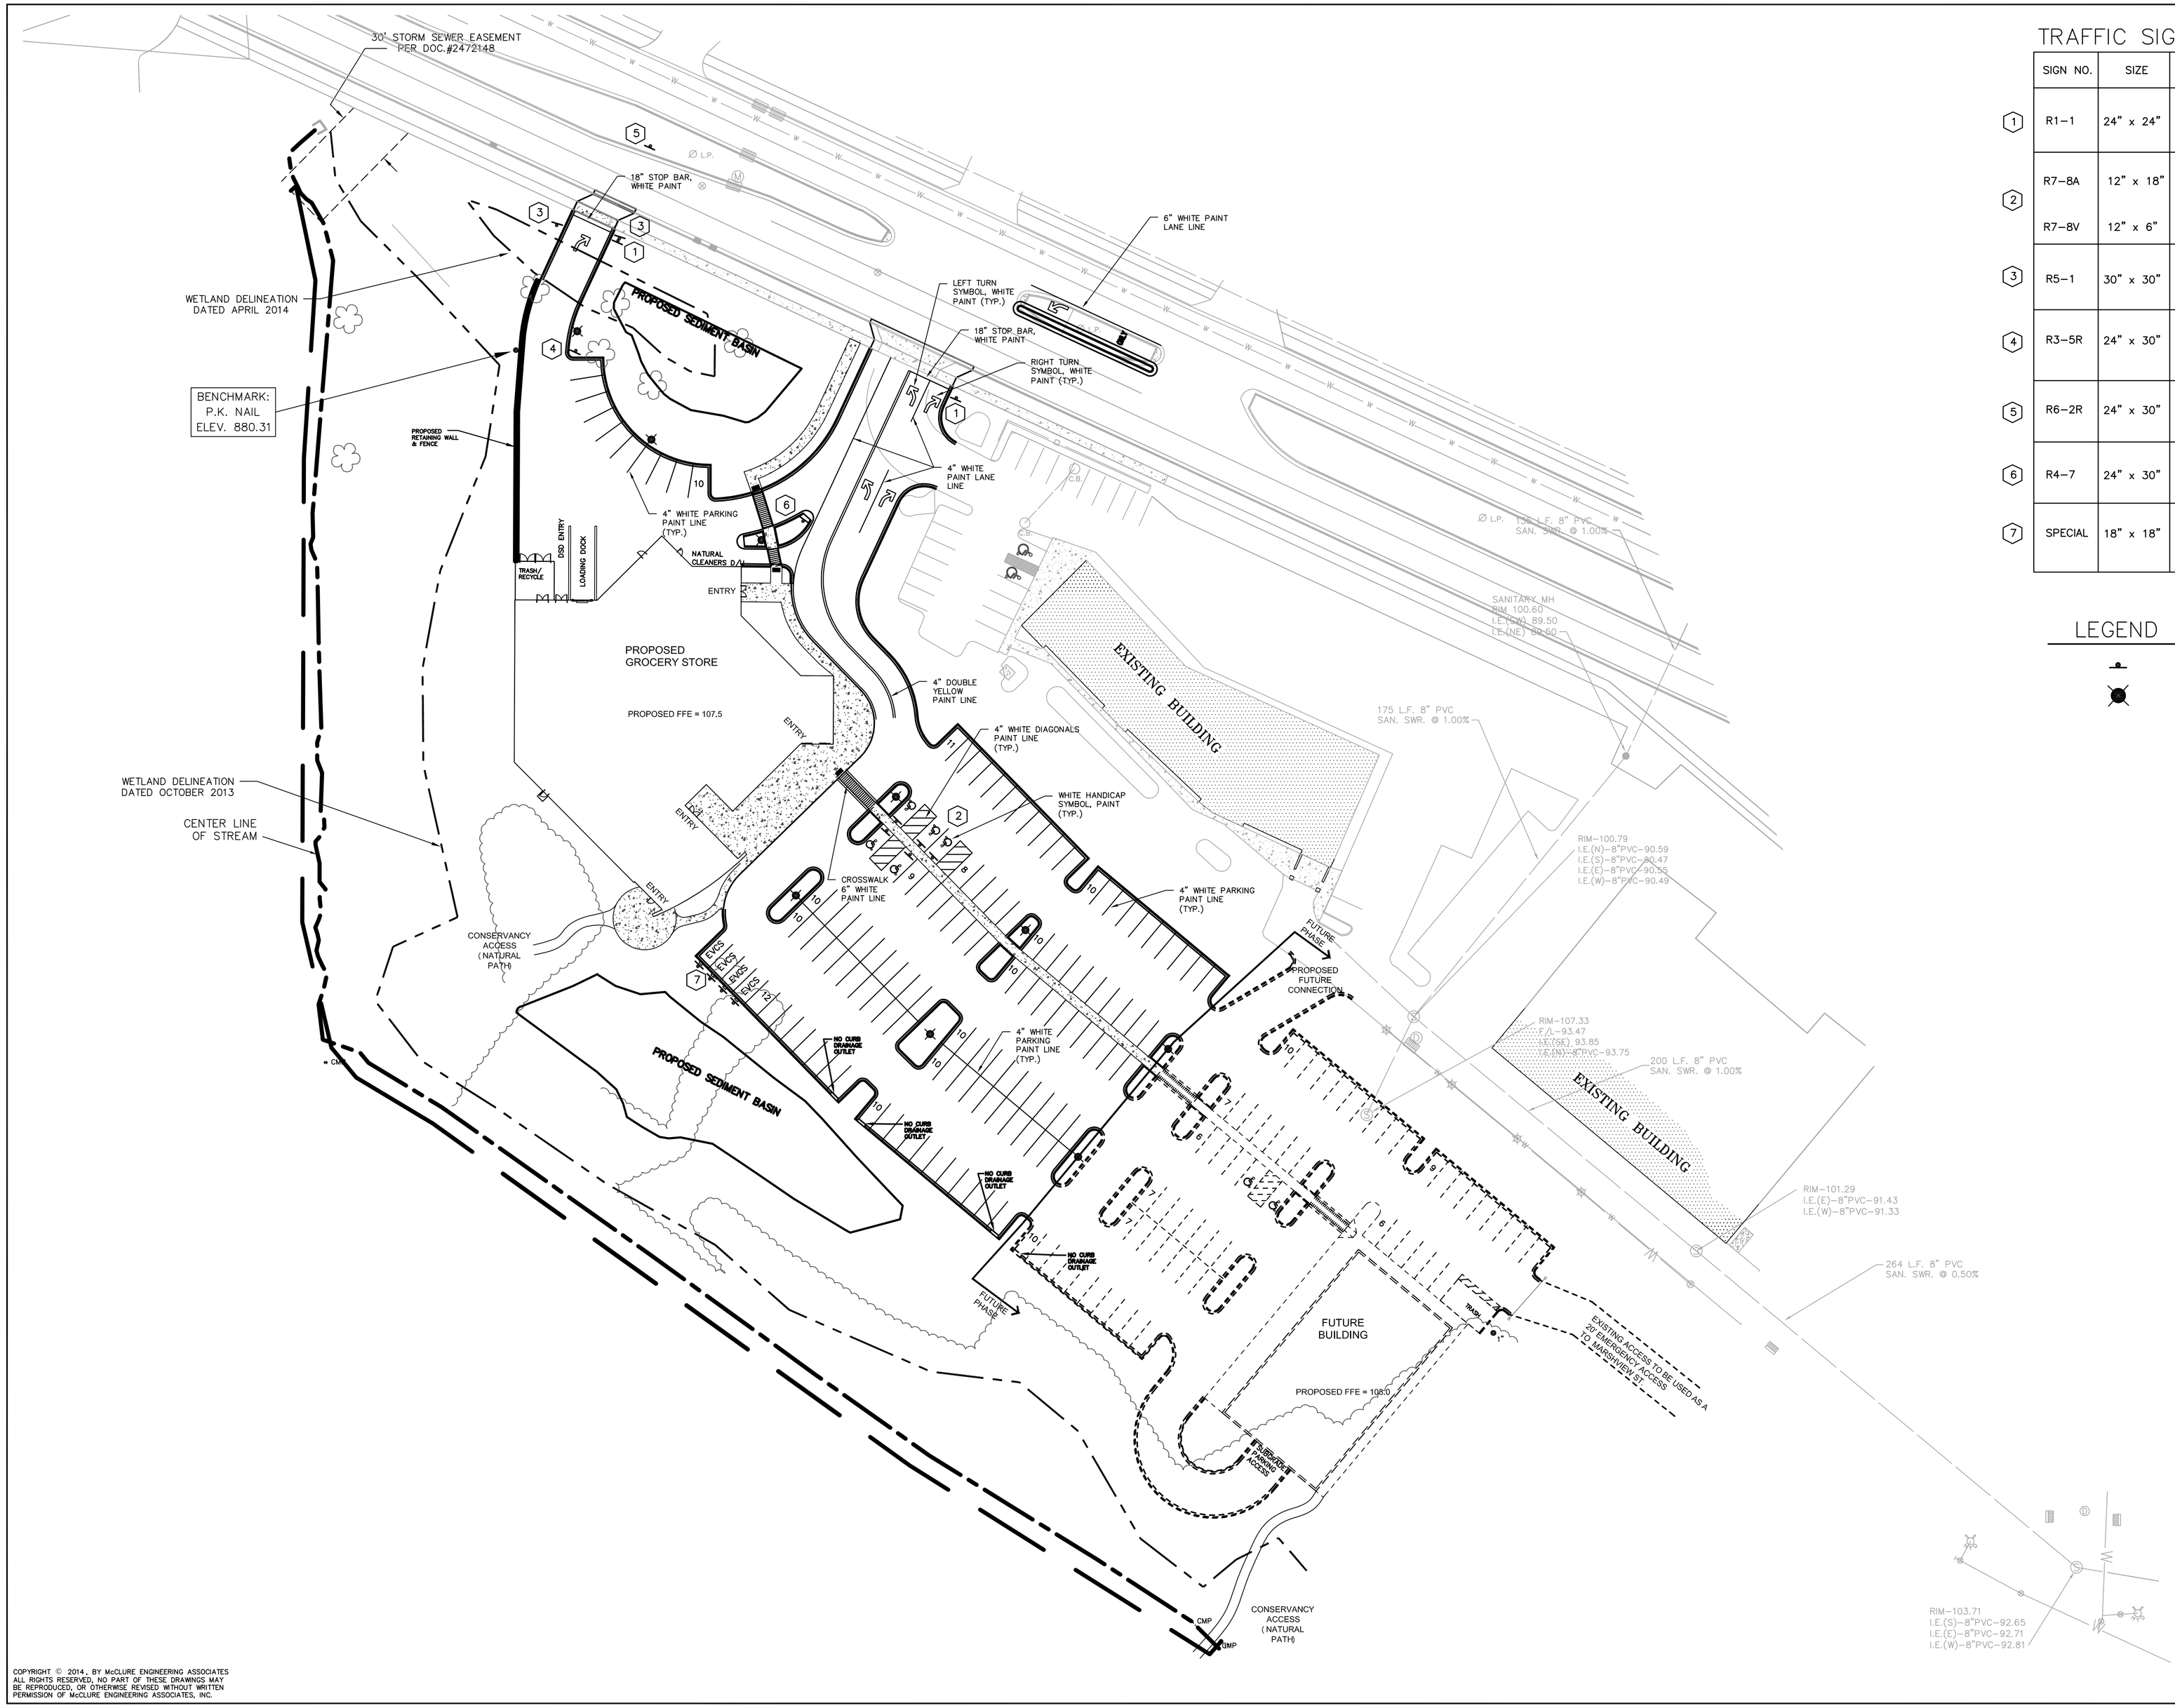

TRAFFIC SIGNS

	SIGN NO.	SIZE	NO. OF INSTALL	MOUNT. HT. (FT)	NO. OF POSTS	LEGEND
1	R1-1	24" x 24"	2	7	1	STOP
2	R7-8A	12" x 18"	5	5.5'	1	RESERVED PARKING / VAN ACCESSIBLE
	R7-8V	12" x 6"	2	4.0'		
3	R5-1	30" x 30"	2	7	1	
4	R3-5R	24" x 30"	1	7	1	ONLY
5	R6-2R	24" x 30"	1	7	1	ONE WAY
6	R4-7	24" x 30"	1	7	1	
7	SPECIAL	18" x 18"	4	5.5'	1	ELECTRIC VEHICLE CHARGING STATION

LEGEND

- PROPOSED SIGN
- PROPOSED LIGHT POLE

NORTH

0 40 80

Scale in Feet

Know what's **below.** **Call** before you dig.

MARKING AND SIGNING PLAN

GOOD HARVEST MARKET II, LLC

1850 MEADOW LANE **WAUKESHA, WI.**

262-544-9380

FILE NAME: W:\USERS\jeff\goodharvest\13025 E8.dwg JOB NUMBER: 08-15-13-025

McClure Engineering Associates, Inc.
5417 North 118th Court
Milwaukee, Wisconsin 53225
(414) 616-4880
FAX (414) 616-4885

PLOTTING SCALE: 1" = 40'
DESIGNED BY: KCH
DRAWN BY: JBB
CHECKED BY: KCH
DATE: MAY 28, 2014

REVISIONS		
NO.	ITEM	DATE

SHEET NO.

C700

08-15-13-025

COPYRIGHT © 2014, BY McCLURE ENGINEERING ASSOCIATES ALL RIGHTS RESERVED, NO PART OF THESE DRAWINGS MAY BE REPRODUCED, OR OTHERWISE REVISED WITHOUT WRITTEN PERMISSION OF McCLURE ENGINEERING ASSOCIATES, INC.