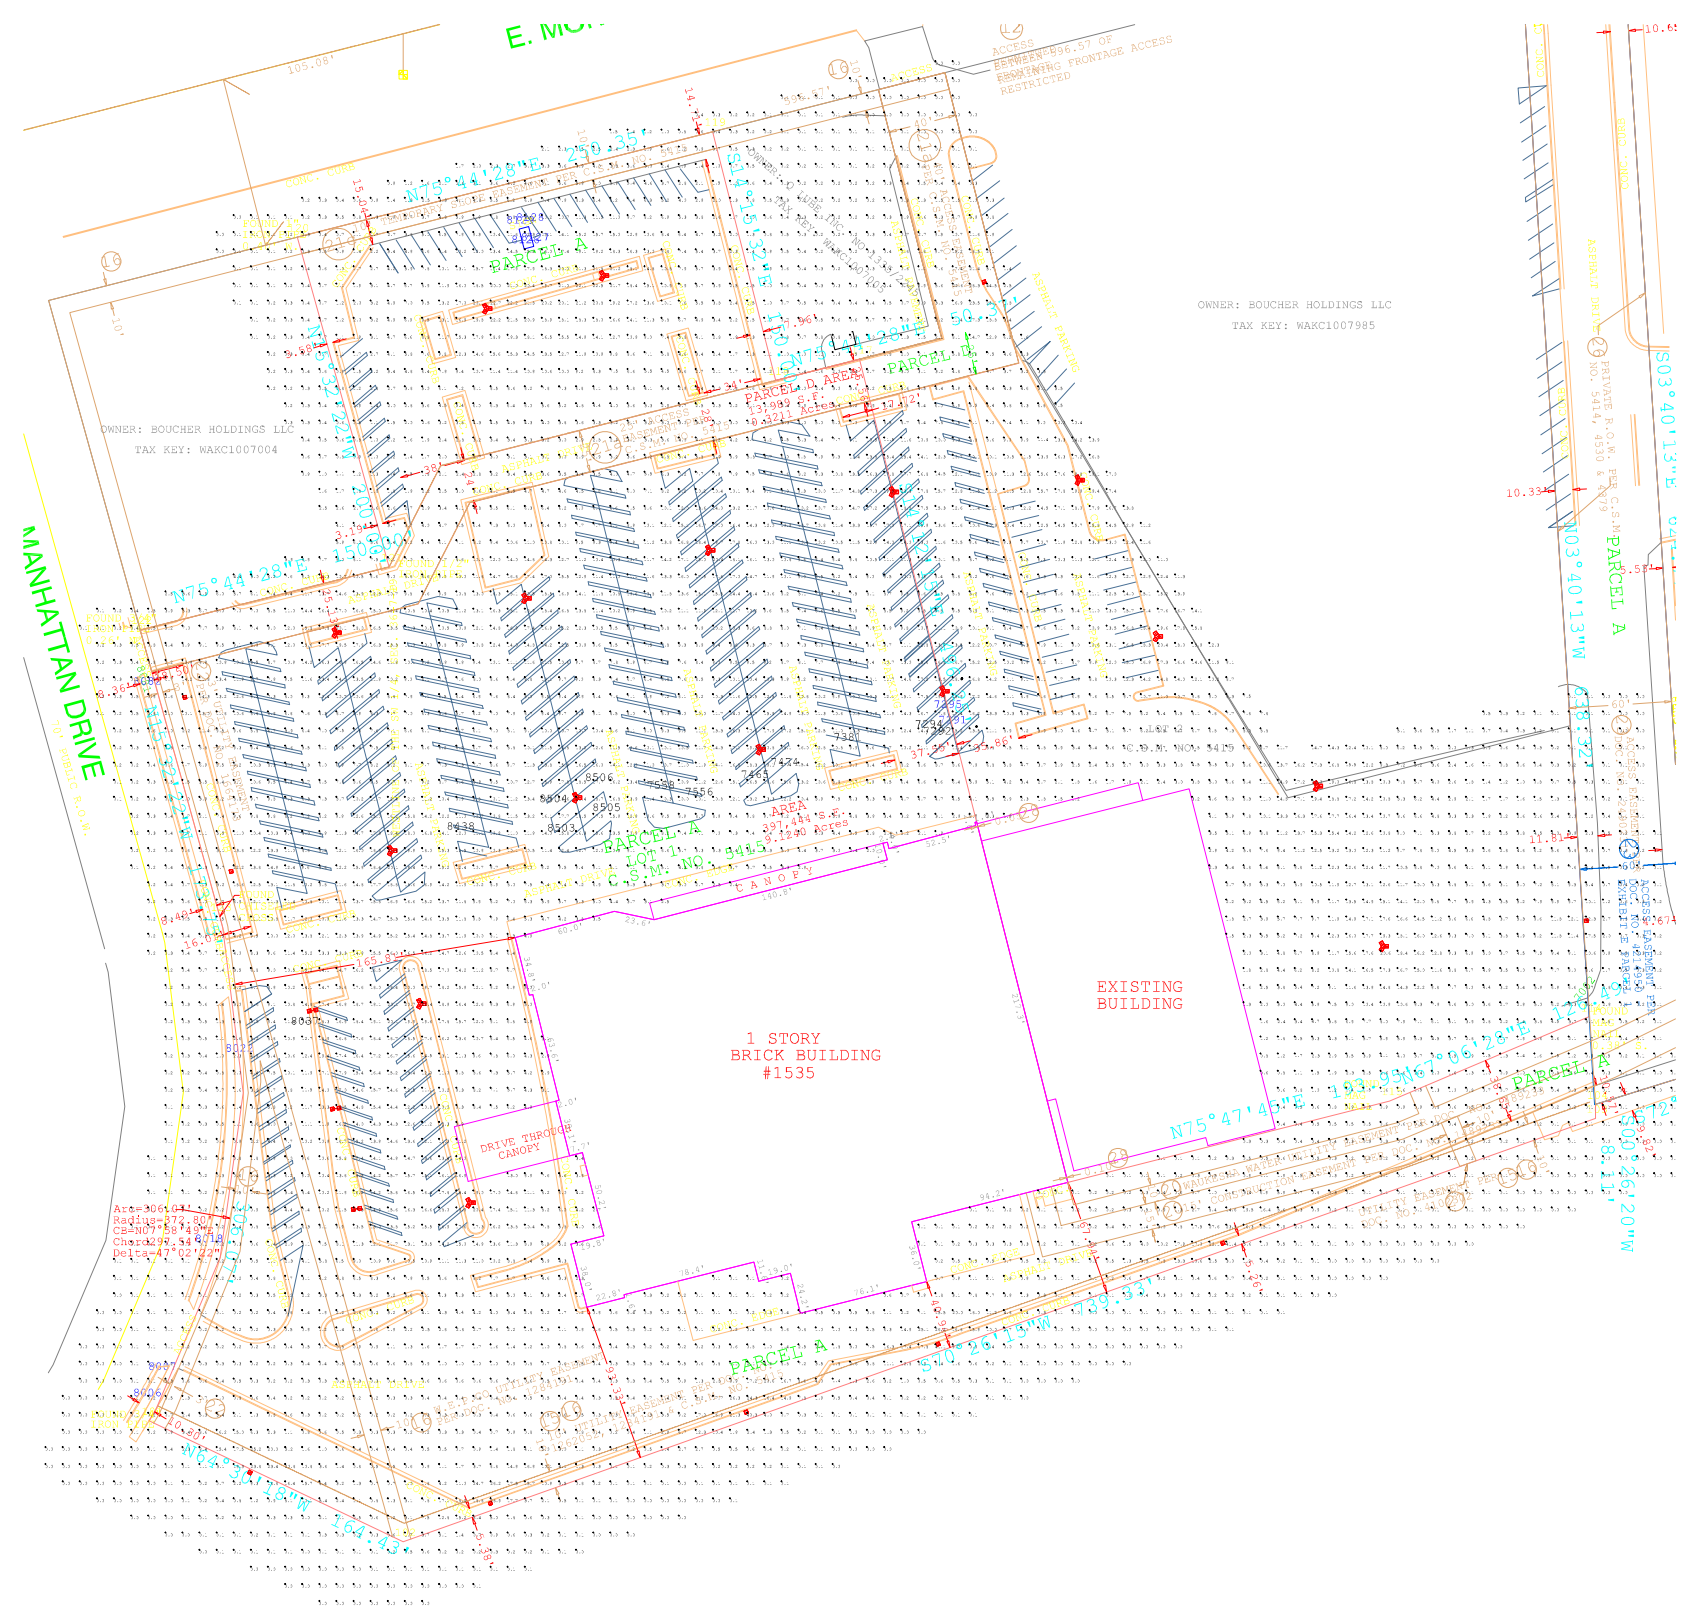
MANHATTAN DRIVE
E. MON
OWNER: BOUCHER HOLDINGS LLC
TAX KEY: WAKC1007004
OWNER: BOUCHER HOLDINGS LLC
TAX KEY: WAKC1007985
PARCEL A
PARCEL D AREA
131,989 S.F.
3.0311 Acres
AREA
207,484 S.F.
4.7630 Acres
LOT 1
C.S.M. NO. 9415
1 STORY
BRICK BUILDING
#1535
EXISTING
BUILDING
CANOPY
DRIVE THROUGH
CANOPY
PRIVATE R.O.W.
PER C.S.M. NO. 9414, 4530 & 4279
ASPHALT DRIVE
ACCESS EASEMENT
PER C.S.M. NO. 9415
ACCESS EASEMENT
PER C.S.M. NO. 9415
ACCESS EASEMENT
PER C.S.M. NO. 9415