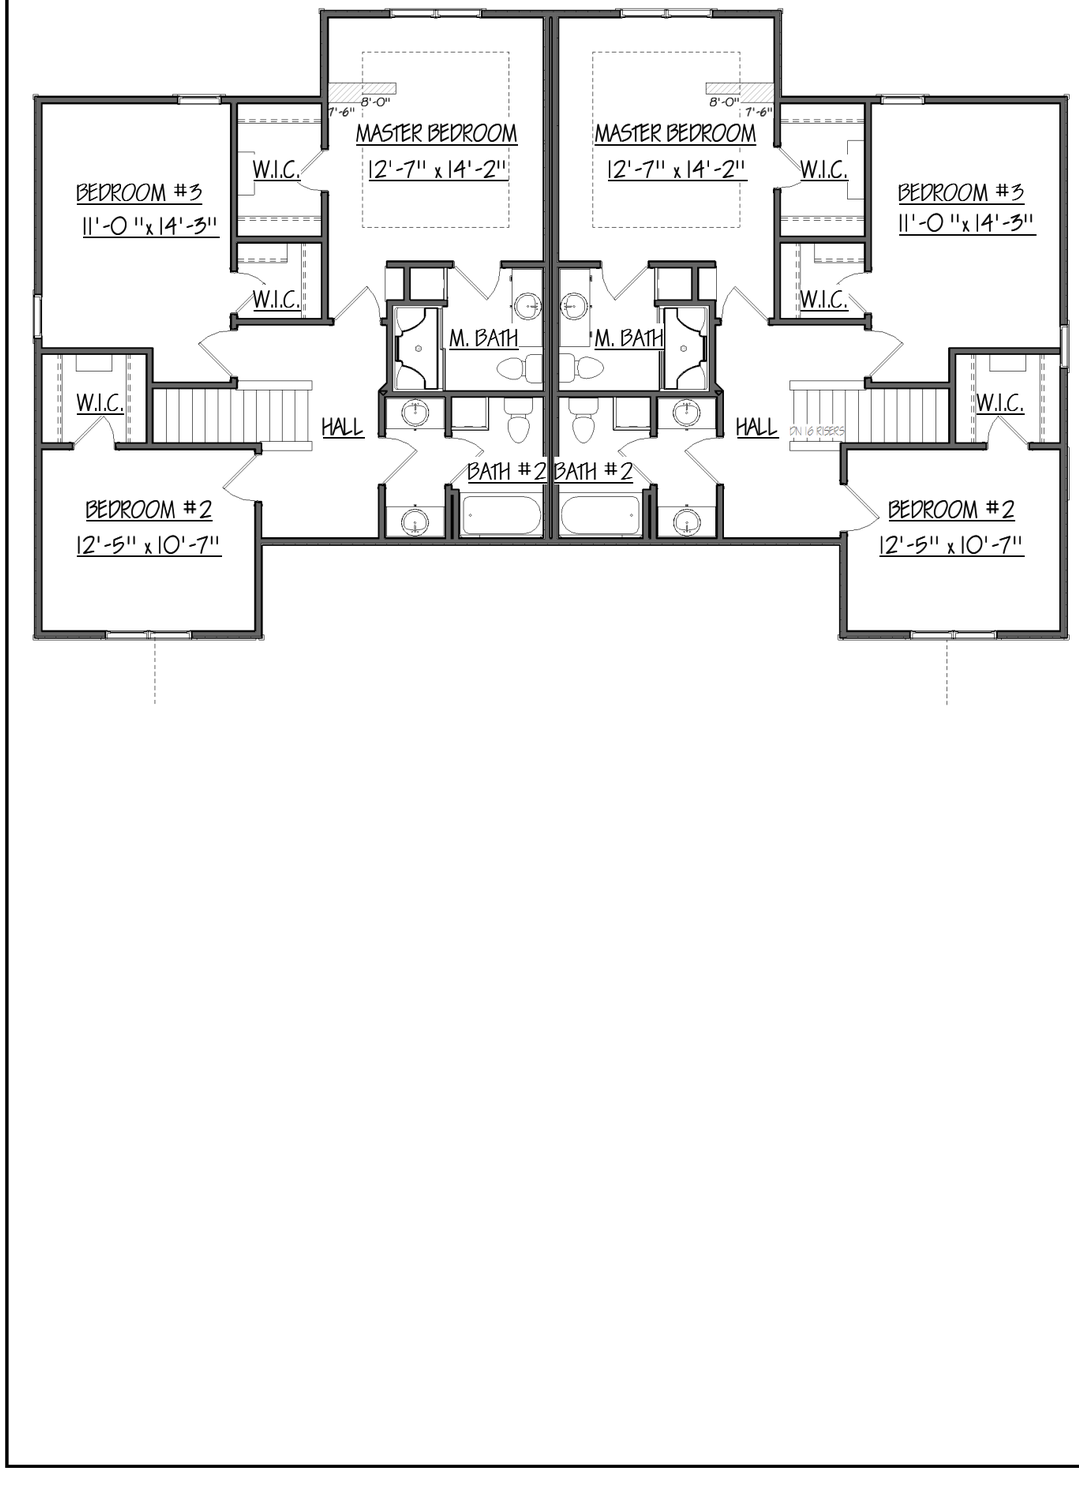

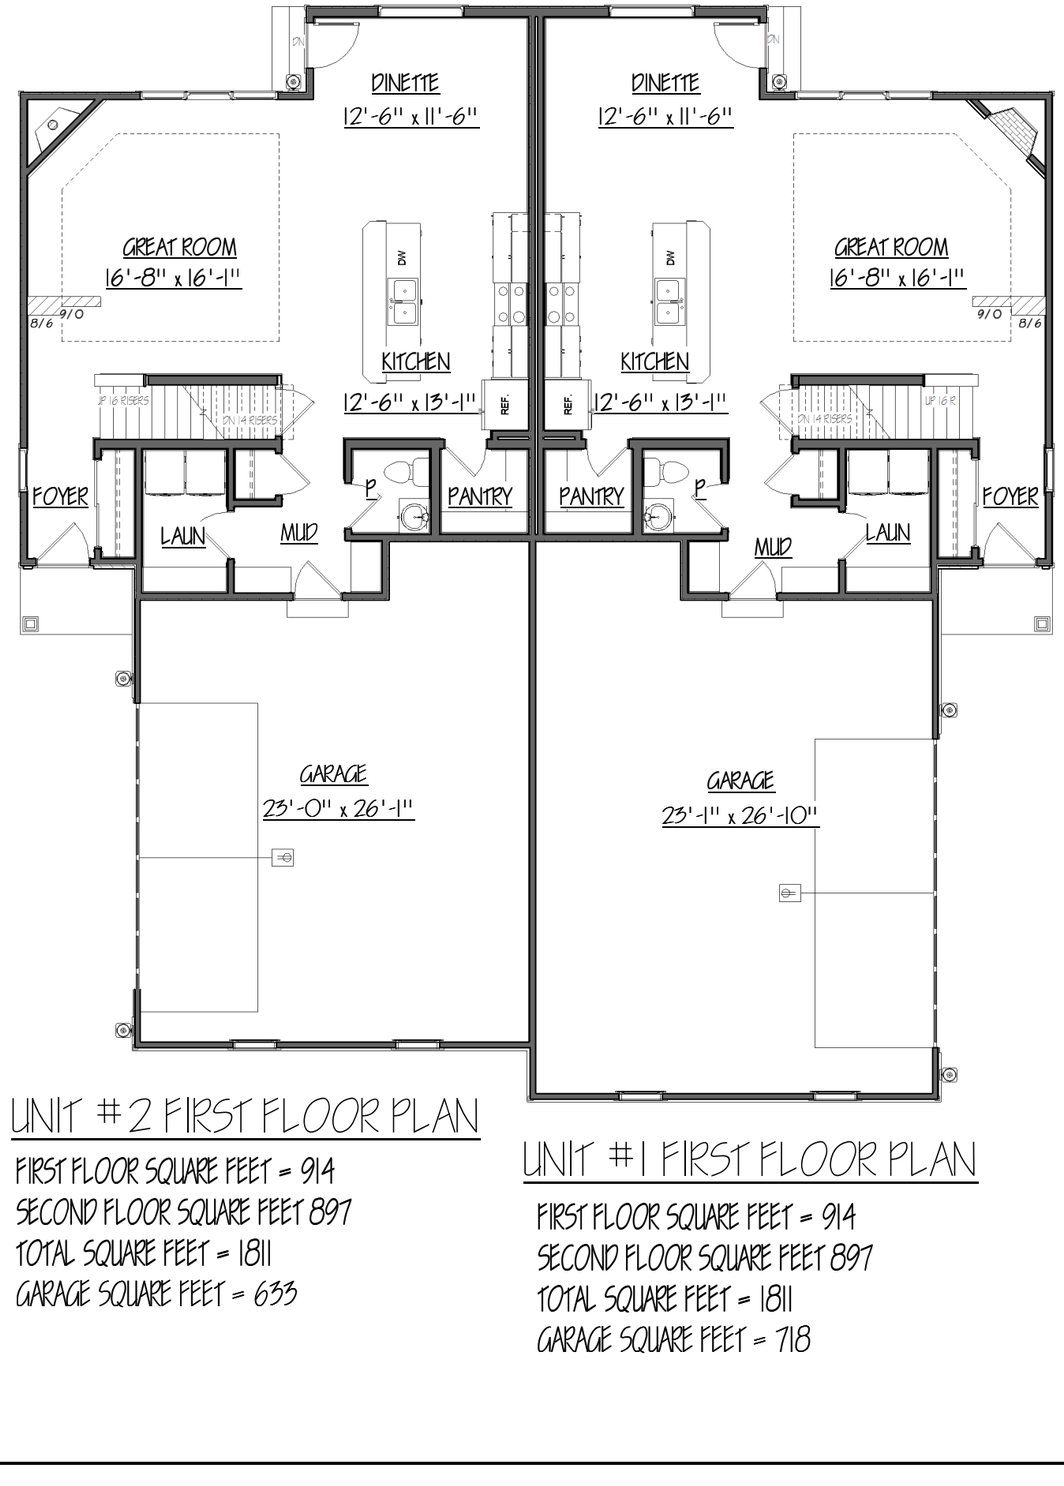

UNIT #2 FIRST FLOOR PLAN

FIRST FLOOR SQUARE FEET = 914
SECOND FLOOR SQUARE FEET 897
TOTAL SQUARE FEET = 1811
GARAGE SQUARE FEET = 633

UNIT #1 FIRST FLOOR PLAN

FIRST FLOOR SQUARE FEET = 914
SECOND FLOOR SQUARE FEET 897
TOTAL SQUARE FEET = 1811
GARAGE SQUARE FEET = 718

COPYRIGHT DAVID AND GOLIATH BUILDERS, INC. IT IS UNLAWFUL FOR ANYONE TO USE OR REPRODUCE BY ANY MEANS ALL OR ANY PORTION OF THESE CONSTRUCTION DOCUMENTS WITHOUT THE EPRESSED WRITTEN PERMISSION OF DAVID AND GOLIATH BUILDERS, INC.

DATE	PHASE	DATE	PHASE

DAVID AND GOLIATH BUILDERS
1177 QUAIL COURT, SUITE 100
PEWAUKEE, WISCONSIN 53072
TEL: 262-691-8841
FAX: 262-691-8859

BUILDING #3
FLEETFOOT DRIVE
WAUKESHA, WI 53186

FLOOR PLAN

SHEET
3 OF 3