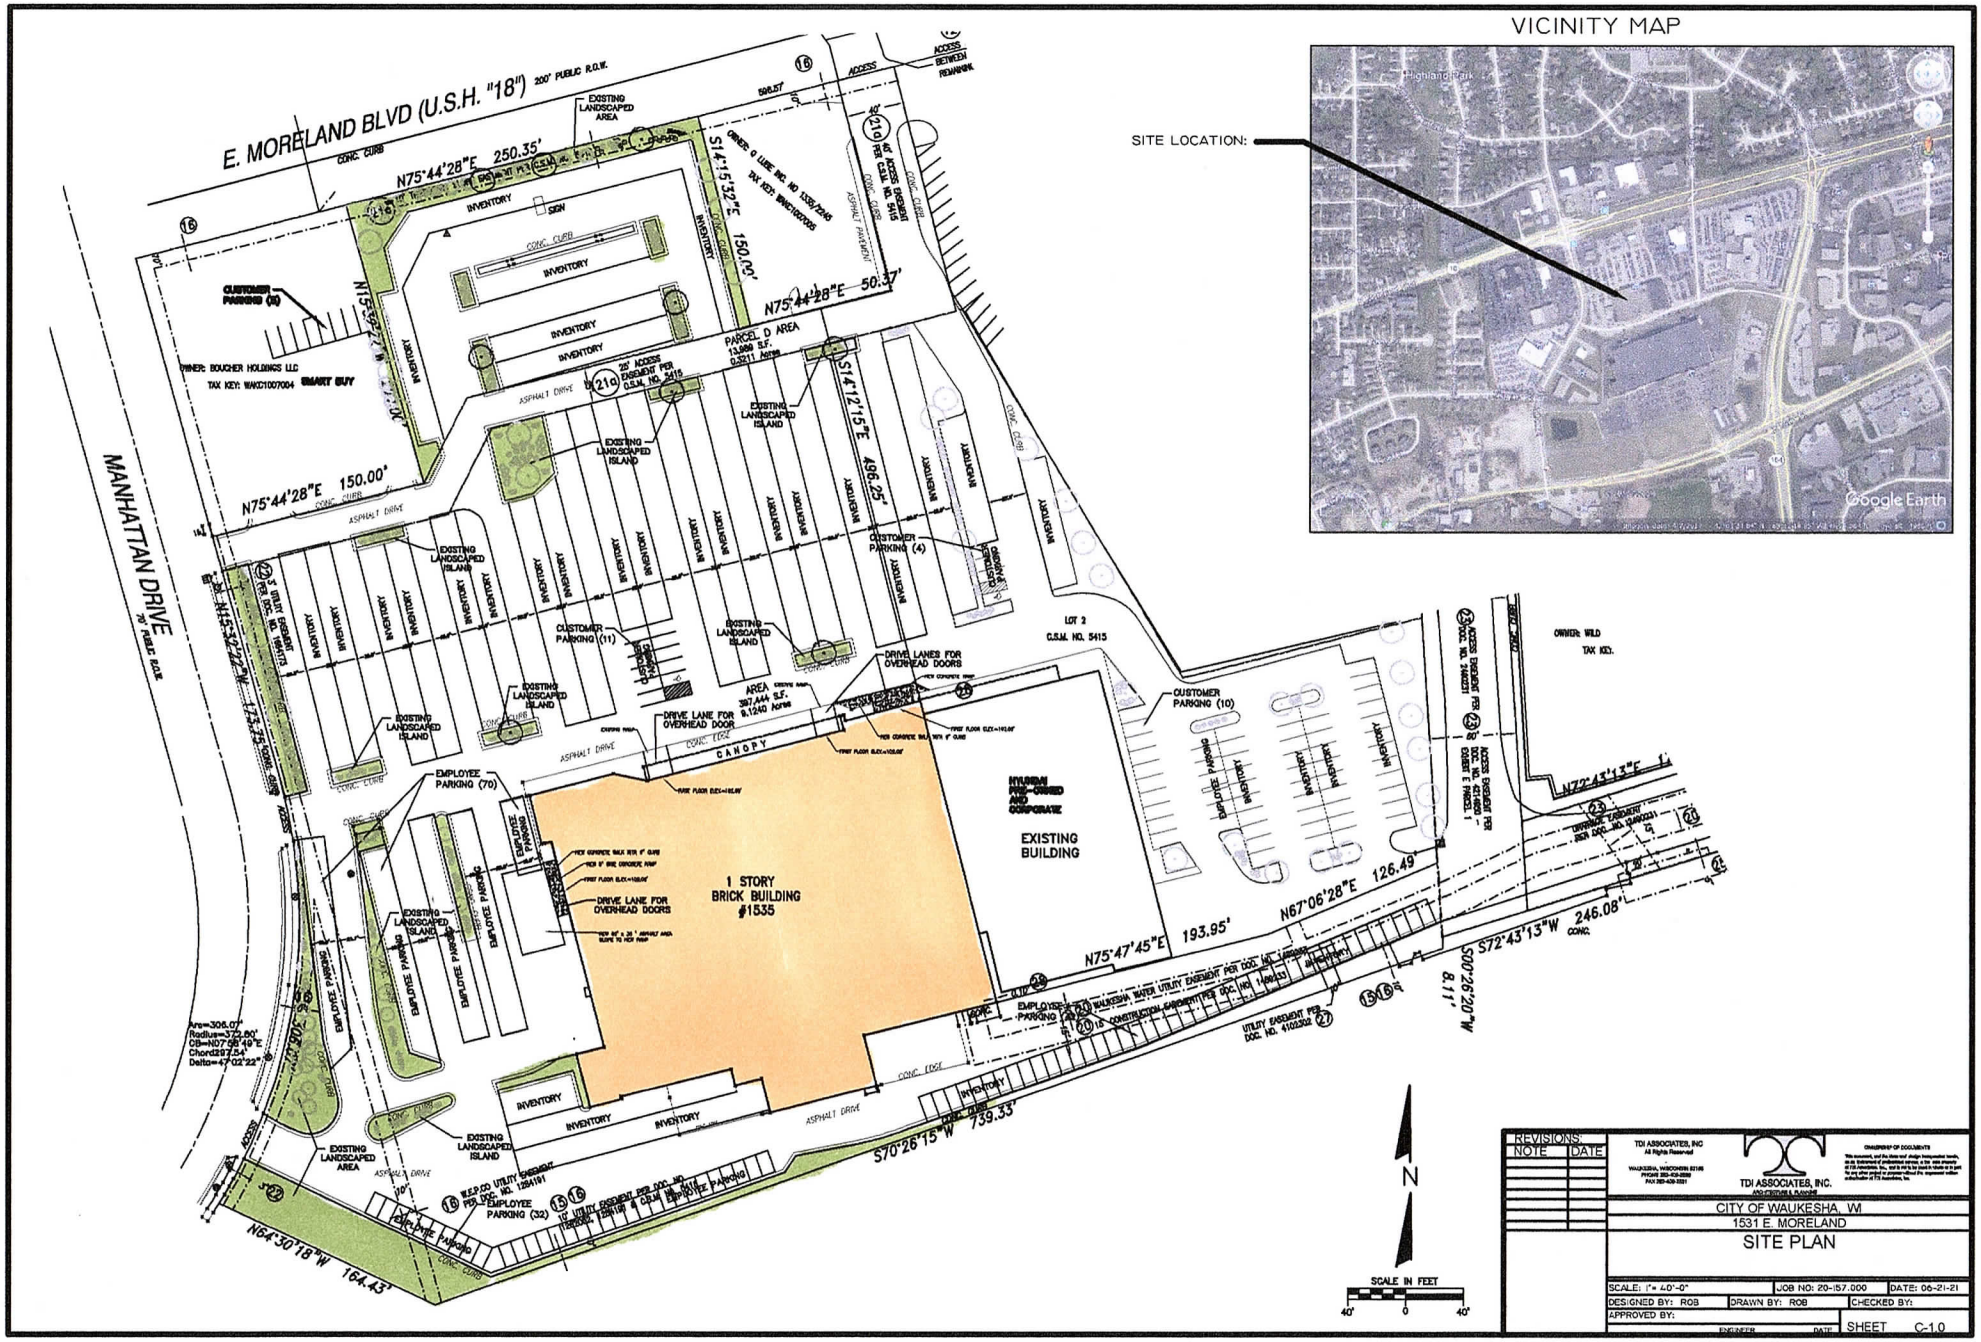

REVISIONS: NOTE	DATE

TDI ASSOCIATES, INC
All Rights Reserved
WAUKESHA, WISCONSIN 53186
PHONE 262-409-2000
FAX 262-409-2001

TDI ASSOCIATES, INC.
ARCHITECTURE & PLANNING

OWNERSHIP OF DOCUMENTS
This document, and the ideas and designs incorporated herein, as an instrument of professional service, is the property of TDI Associates, Inc. and is not to be used in whole or in part for any purpose other than the specific project for which it was prepared without the written permission of TDI Associates, Inc.

CITY OF WAUKESHA, WI
1531 E. MORELAND
SITE PLAN

SCALE: 1" = 40'-0"	JOB NO: 20-157.000	DATE: 06-21-21
DESIGNED BY: ROB	DRAWN BY: ROB	CHECKED BY:
APPROVED BY:		
ENGINEER	DATE	SHEET C-1.0