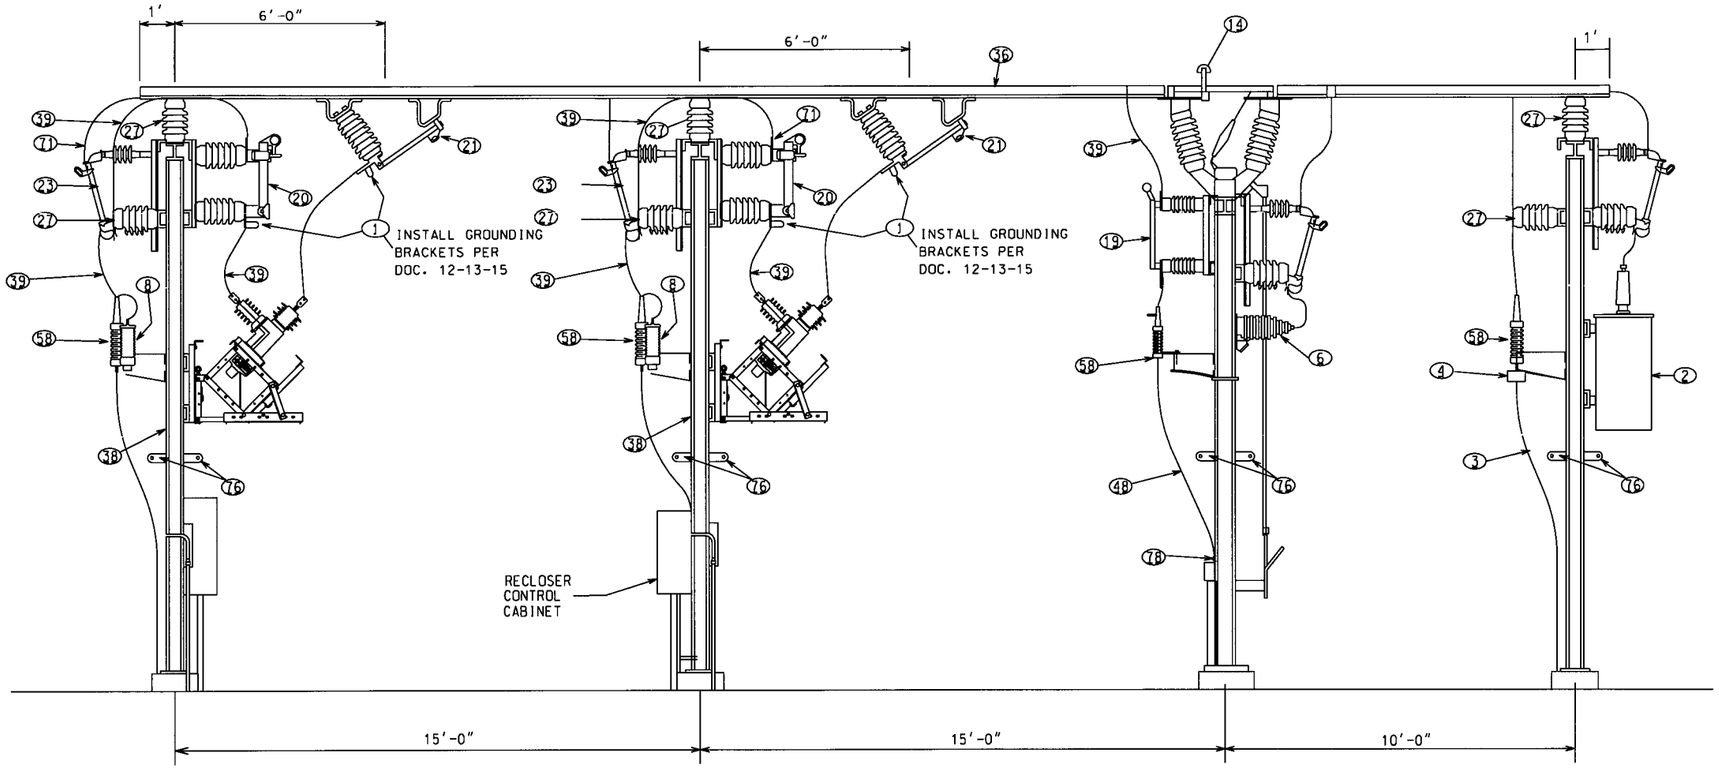

SECTION VIEW
TYPICAL BUS SECTION
(LOOKING EAST)

RELEASE FOR FABRICATION: _____ DATE: _____ REV. ___
RELEASE FOR CONSTRUCTION: _____ DATE: _____ REV. ___
RELEASE FOR AS BUILT: _____ DATE: _____ REV. ___

© We Energies 2013

REF FILES

we energies

VENDOR No:
MICROFILM NO. 720074

SECTION VIEW
12.47KV EQUIPMENT
TYPICAL BUS SECTION

WEWAUK SUBSTATION

DRAWN	DATE	APPRVD.	DATE	FILE:
TJK	08-27-13	GJB	08-27-13	720074.dgn
CHECKED	DATE	WR. NO.	ORDER NO.	SCALE
		3505926	011458	1/2"=1'-0"

FWEW 121 P BS L 000 001 00