EXHIBIT C - ACCESS EASEMENTS

BEING A PART OF THE WEST 1/2 OF THE NW. 1/4 OF SECTION 28, AND VACATED MEADOW LANE, AND ALL OF OUTLOT 1 OF C.S.M. #8360, ALL LOCATED IN THE WEST 1/2 OF THE NW. 1/4 OF SECTION 28, T.7N., R.19E., CITY OF WAUKESHA, WAUKESHA COUNTY, WISCONSIN

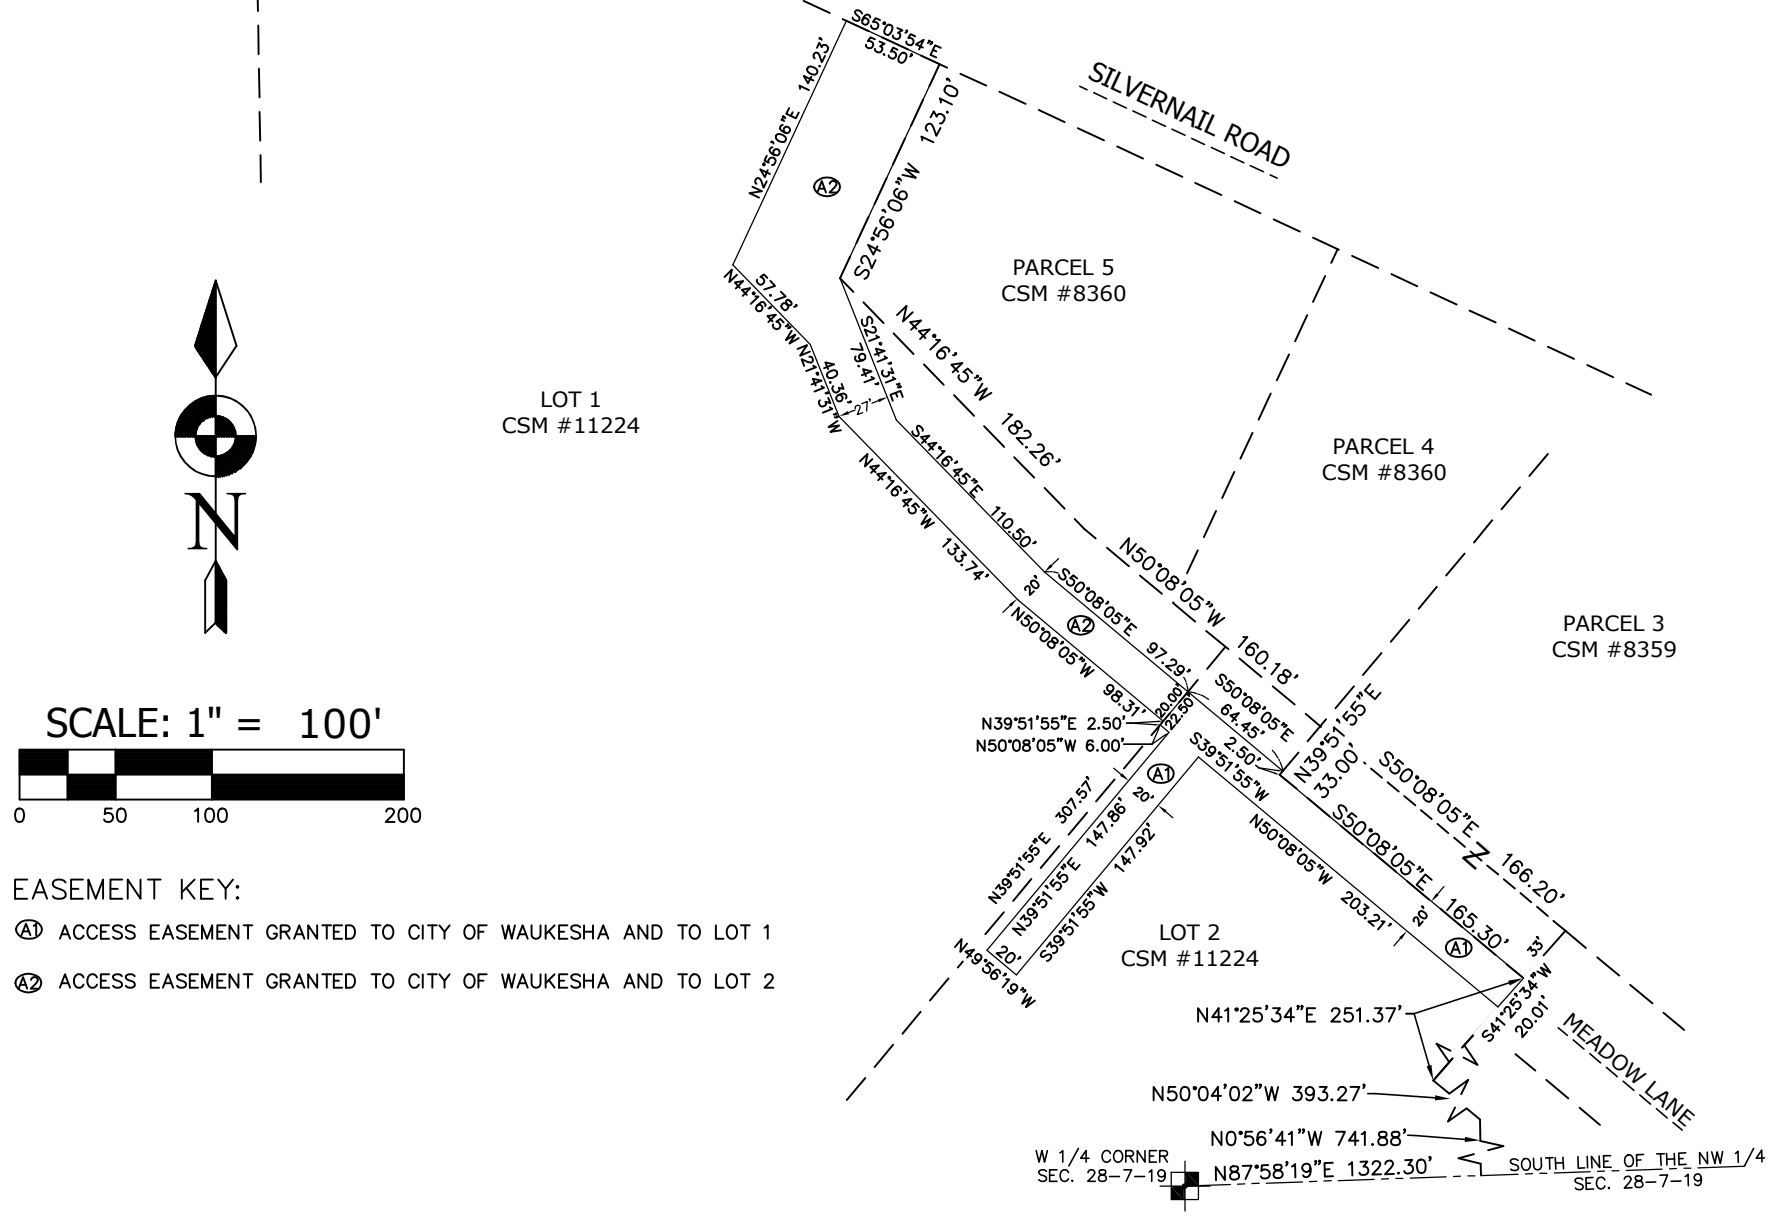

EASEMENT KEY:

A1 ACCESS EASEMENT GRANTED TO CITY OF WAUKESHA AND TO LOT 1

A2 ACCESS EASEMENT GRANTED TO CITY OF WAUKESHA AND TO LOT 2

PROJECT # 2160.00

DRAFTED BY LANDMARK ENGINEERING SCIENCES, INC.