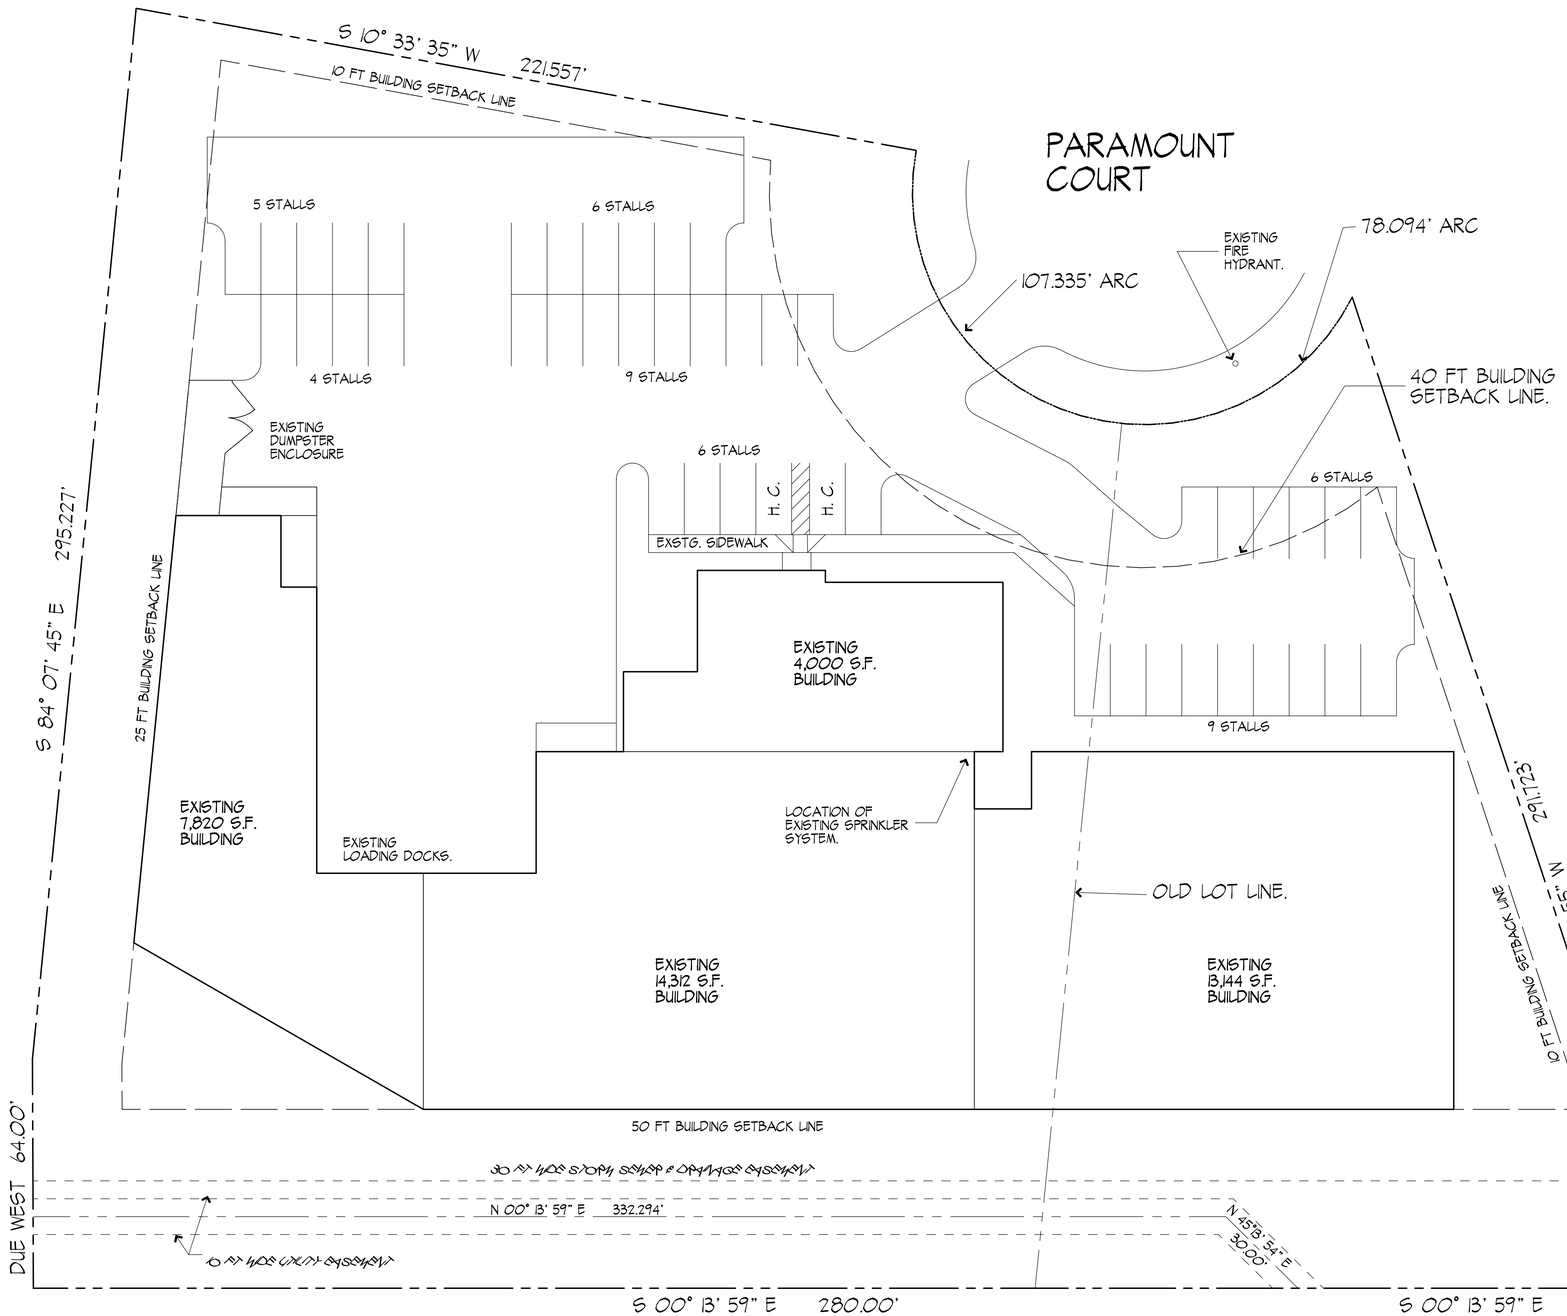

EXISTING SITE PLAN

SCALE : 1" = 20'-0"

REVISIONS

STAMP

PAUL MEIER INC
1456 SOUTH 76th STREET
WEST ALLIS, WISCONSIN 53214
PHONE : (414) 255-7458

PROPOSED LOADING DOCKS FOR :

CORPORATE DESIGN INTERIORS
1711 PARAMOUNT COURT
WAUKESHA, WISCONSIN

DRAWN BY
P.M.M. - P.E.

DATE
FEBRUARY 11, 2015

SCALE

JOB NUMBER
2015 - 10

SHEET
1
OF 3