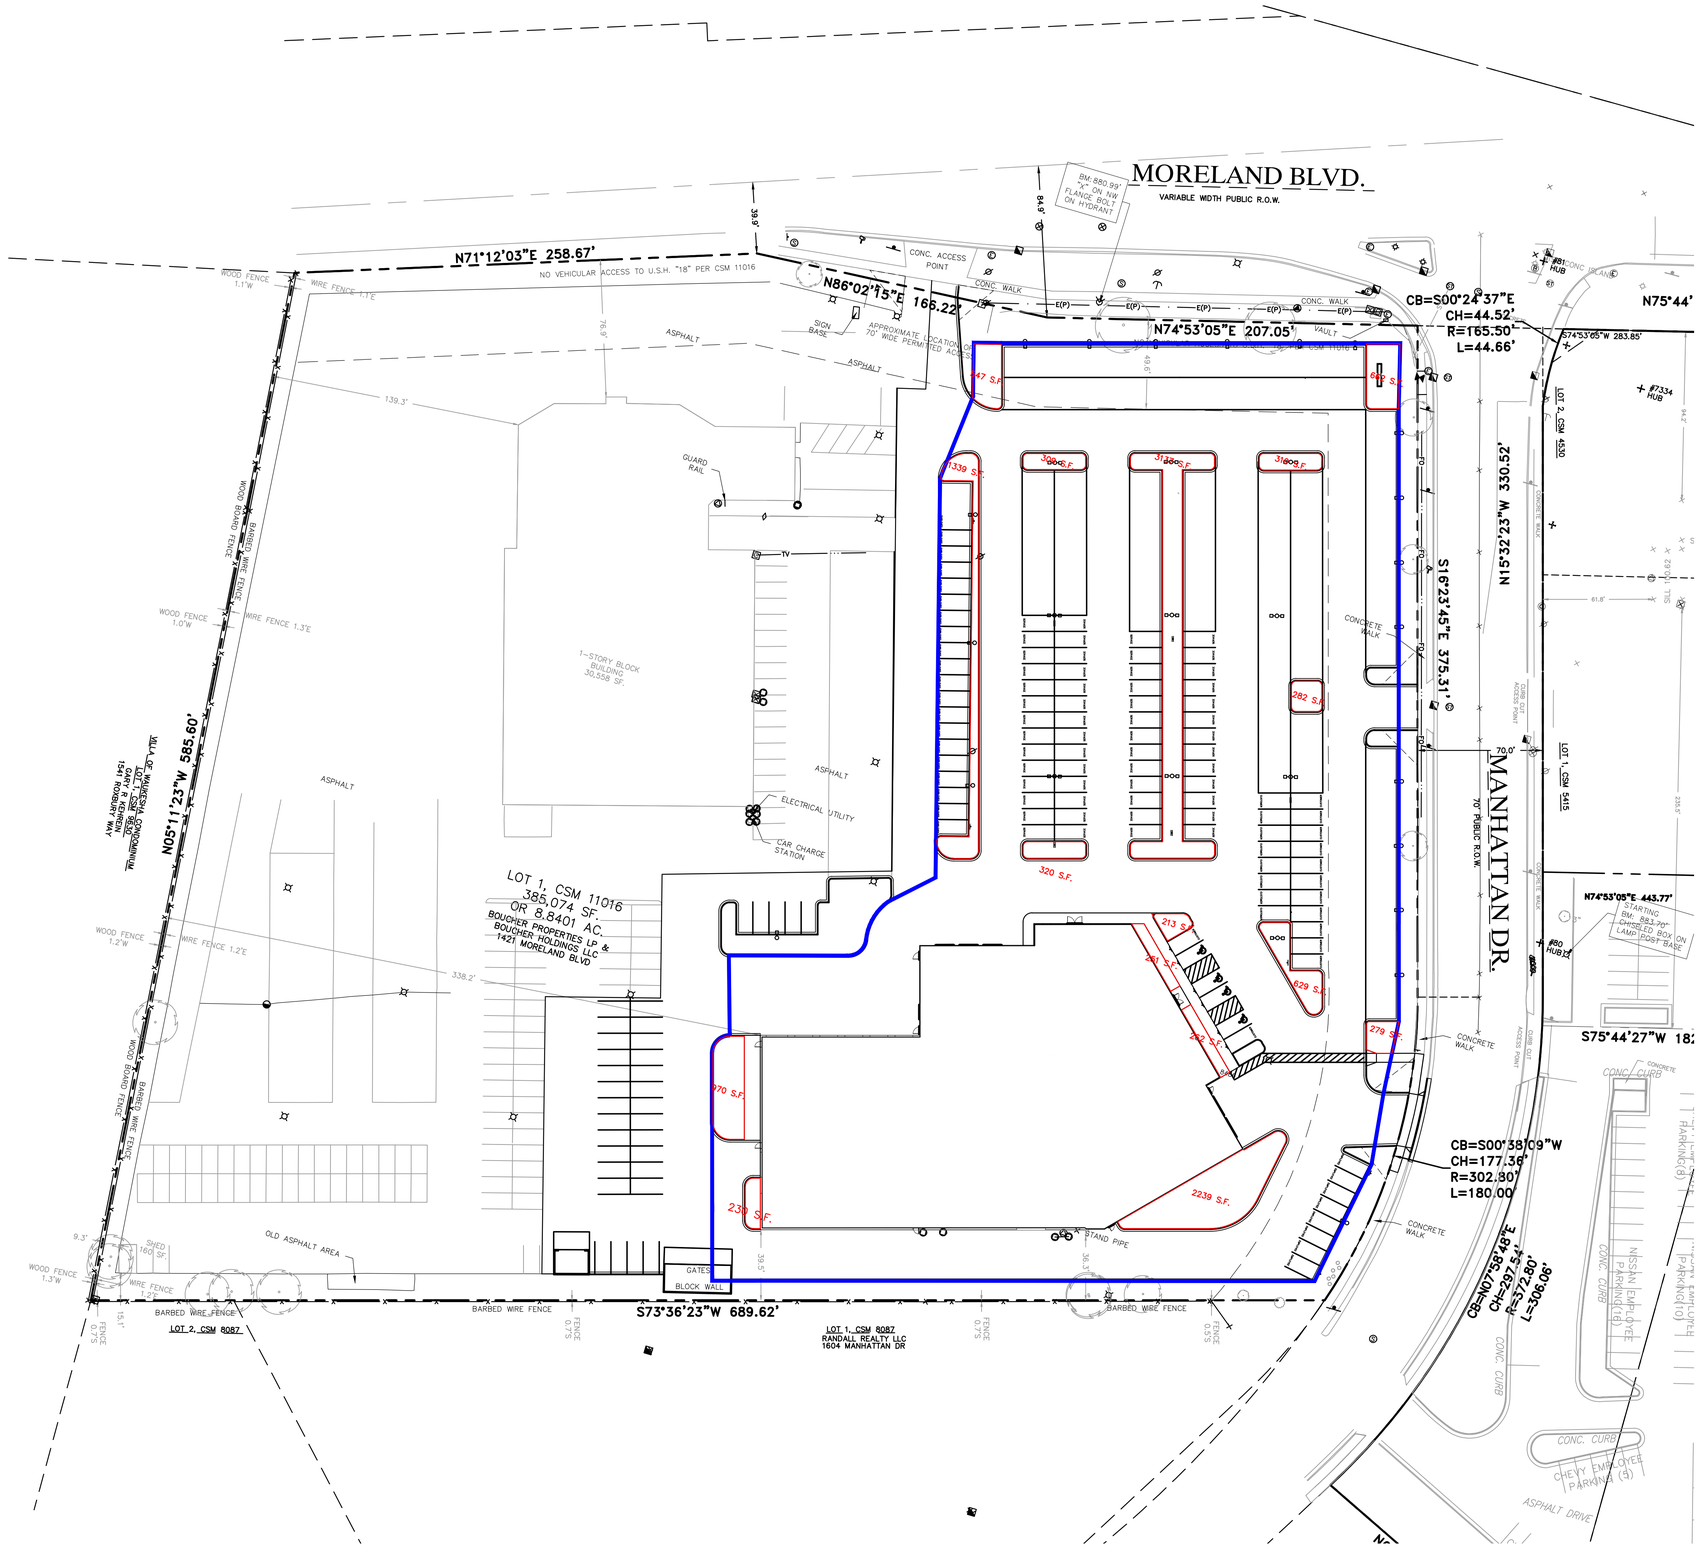

SITE DATA	
TOTAL LANDSCAPE AREA	155,201 SF (3.56 AC)
BUILDING AREA	34,448 SF (0.79 AC)
INTERIOR LANDSCAPE AREA	11,988 SF (0.28 AC)
TOTAL INTERIOR LANDSCAPE AREA %	9.93%

CODE REQUIREMENT: INTERNAL LANDSCAPE AREA CAN NOT BE LESS THAN 5% MINIMUM SIZE FOR EACH LANDSCAPE ISLAND SHALL BE 170 SF.

DESCRIPTION	DATE
--	--
--	--
--	--
--	--
--	--
--	--
--	--
--	--
--	--

raSmith
CREATIVITY BEYOND ENGINEERING
16745 W. Bluemound Road
Brookfield, WI 53005-5938
(262) 781-1000
rasmith.com
Brookfield, WI | Milwaukee, WI | Appleton, WI | Madison, WI
Cedarburg, WI | Naperville, IL | Irvine, CA

NISSAN WAUKESHA
CITY OF WAUKESHA
INTERIOR LANDSCAPE AREA

Know what's below.
Call before you dig.

R.A.SMITH, INC. ASSUMES NO RESPONSIBILITY FOR DAMAGES, LIABILITY OR COSTS RESULTING FROM CHANGES OR ALTERATIONS MADE TO THIS PLAN WITHOUT THE EXPRESSED WRITTEN CONSENT OF R.A.SMITH, INC.

ALL COPYRIGHTS TO THESE DRAWINGS ARE RESERVED. THEY MAY NOT BE COPIED, CHANGED, OR ASSIGNED TO ANY THIRD PARTY IN ANY MANNER WITHOUT OBTAINING THE EXPRESSED WRITTEN PERMISSION OF R.A.SMITH, INC.

© COPYRIGHT 2024
R.A. Smith, Inc.

DATE: 07/03/2024
SCALE: 1" = 40'
JOB NO. 3220213
PROJECT MANAGER: RYAN J. LANCOUR, P.E.
DESIGNED BY: RJL
CHECKED BY: RJL

SHEET NUMBER
ILP01

P:\3220213\3220213.01\Dwg\Exhibits\3220213.01_Interior Lanscape Area_240408.dwg, Interior Landscape Area, 7/3/2024 10:04:48 AM, cir