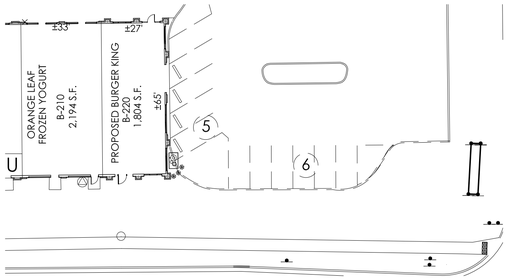

2 EXISTING SITE PLAN
1" = 30'-0"

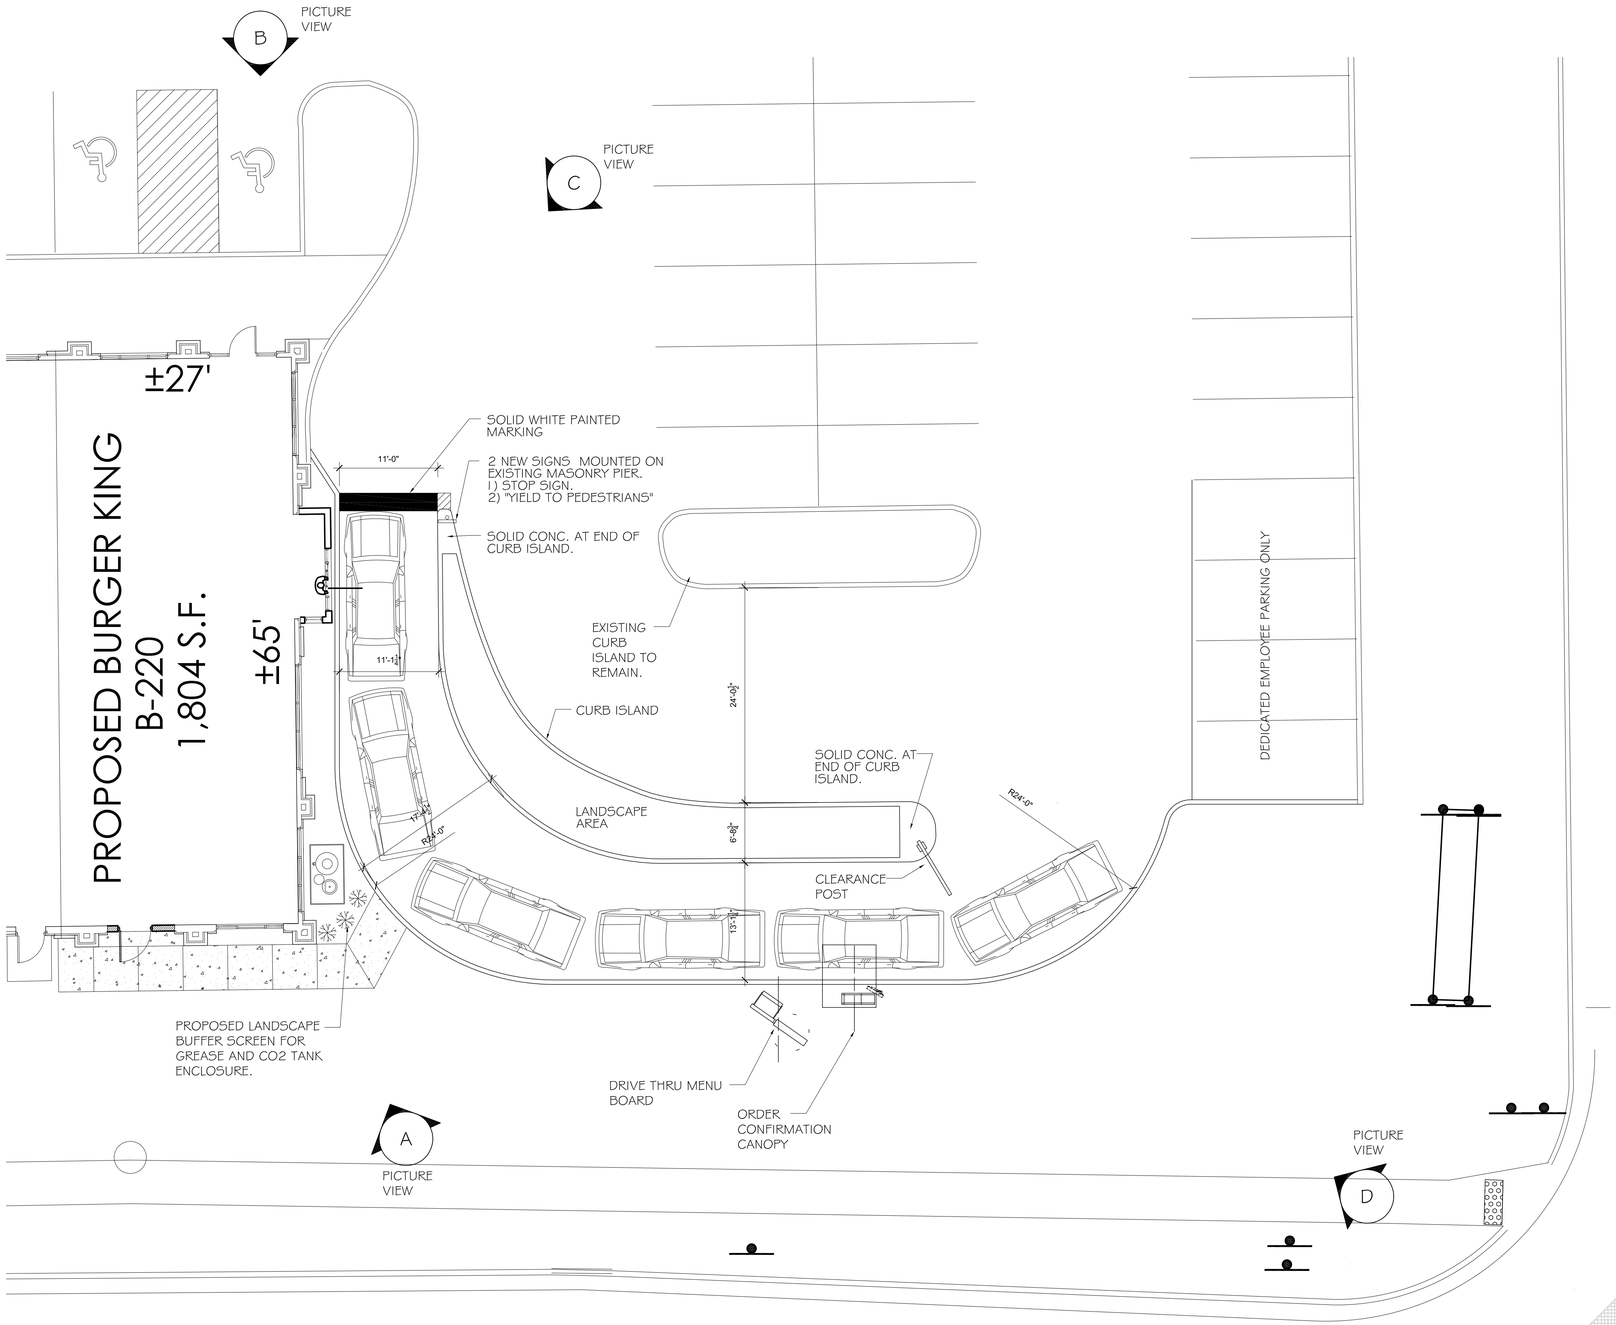

1 PROPOSED SITE PLAN
1/8" = 1'-0"

NOT FOR CONSTRUCTION
DRAWINGS ARE ISSUED FOR REVIEW AND COORDINATION ONLY.

© COPYRIGHT 2016. THIS DRAWING IS THE PROPERTY OF PROSI DESIGN INC. ANY REPRODUCTION WITHOUT WRITTEN PERMISSION FROM PROSI DESIGN INC. IS STRICTLY PROHIBITED.

NO.	DATE	ISSUES & REVISIONS