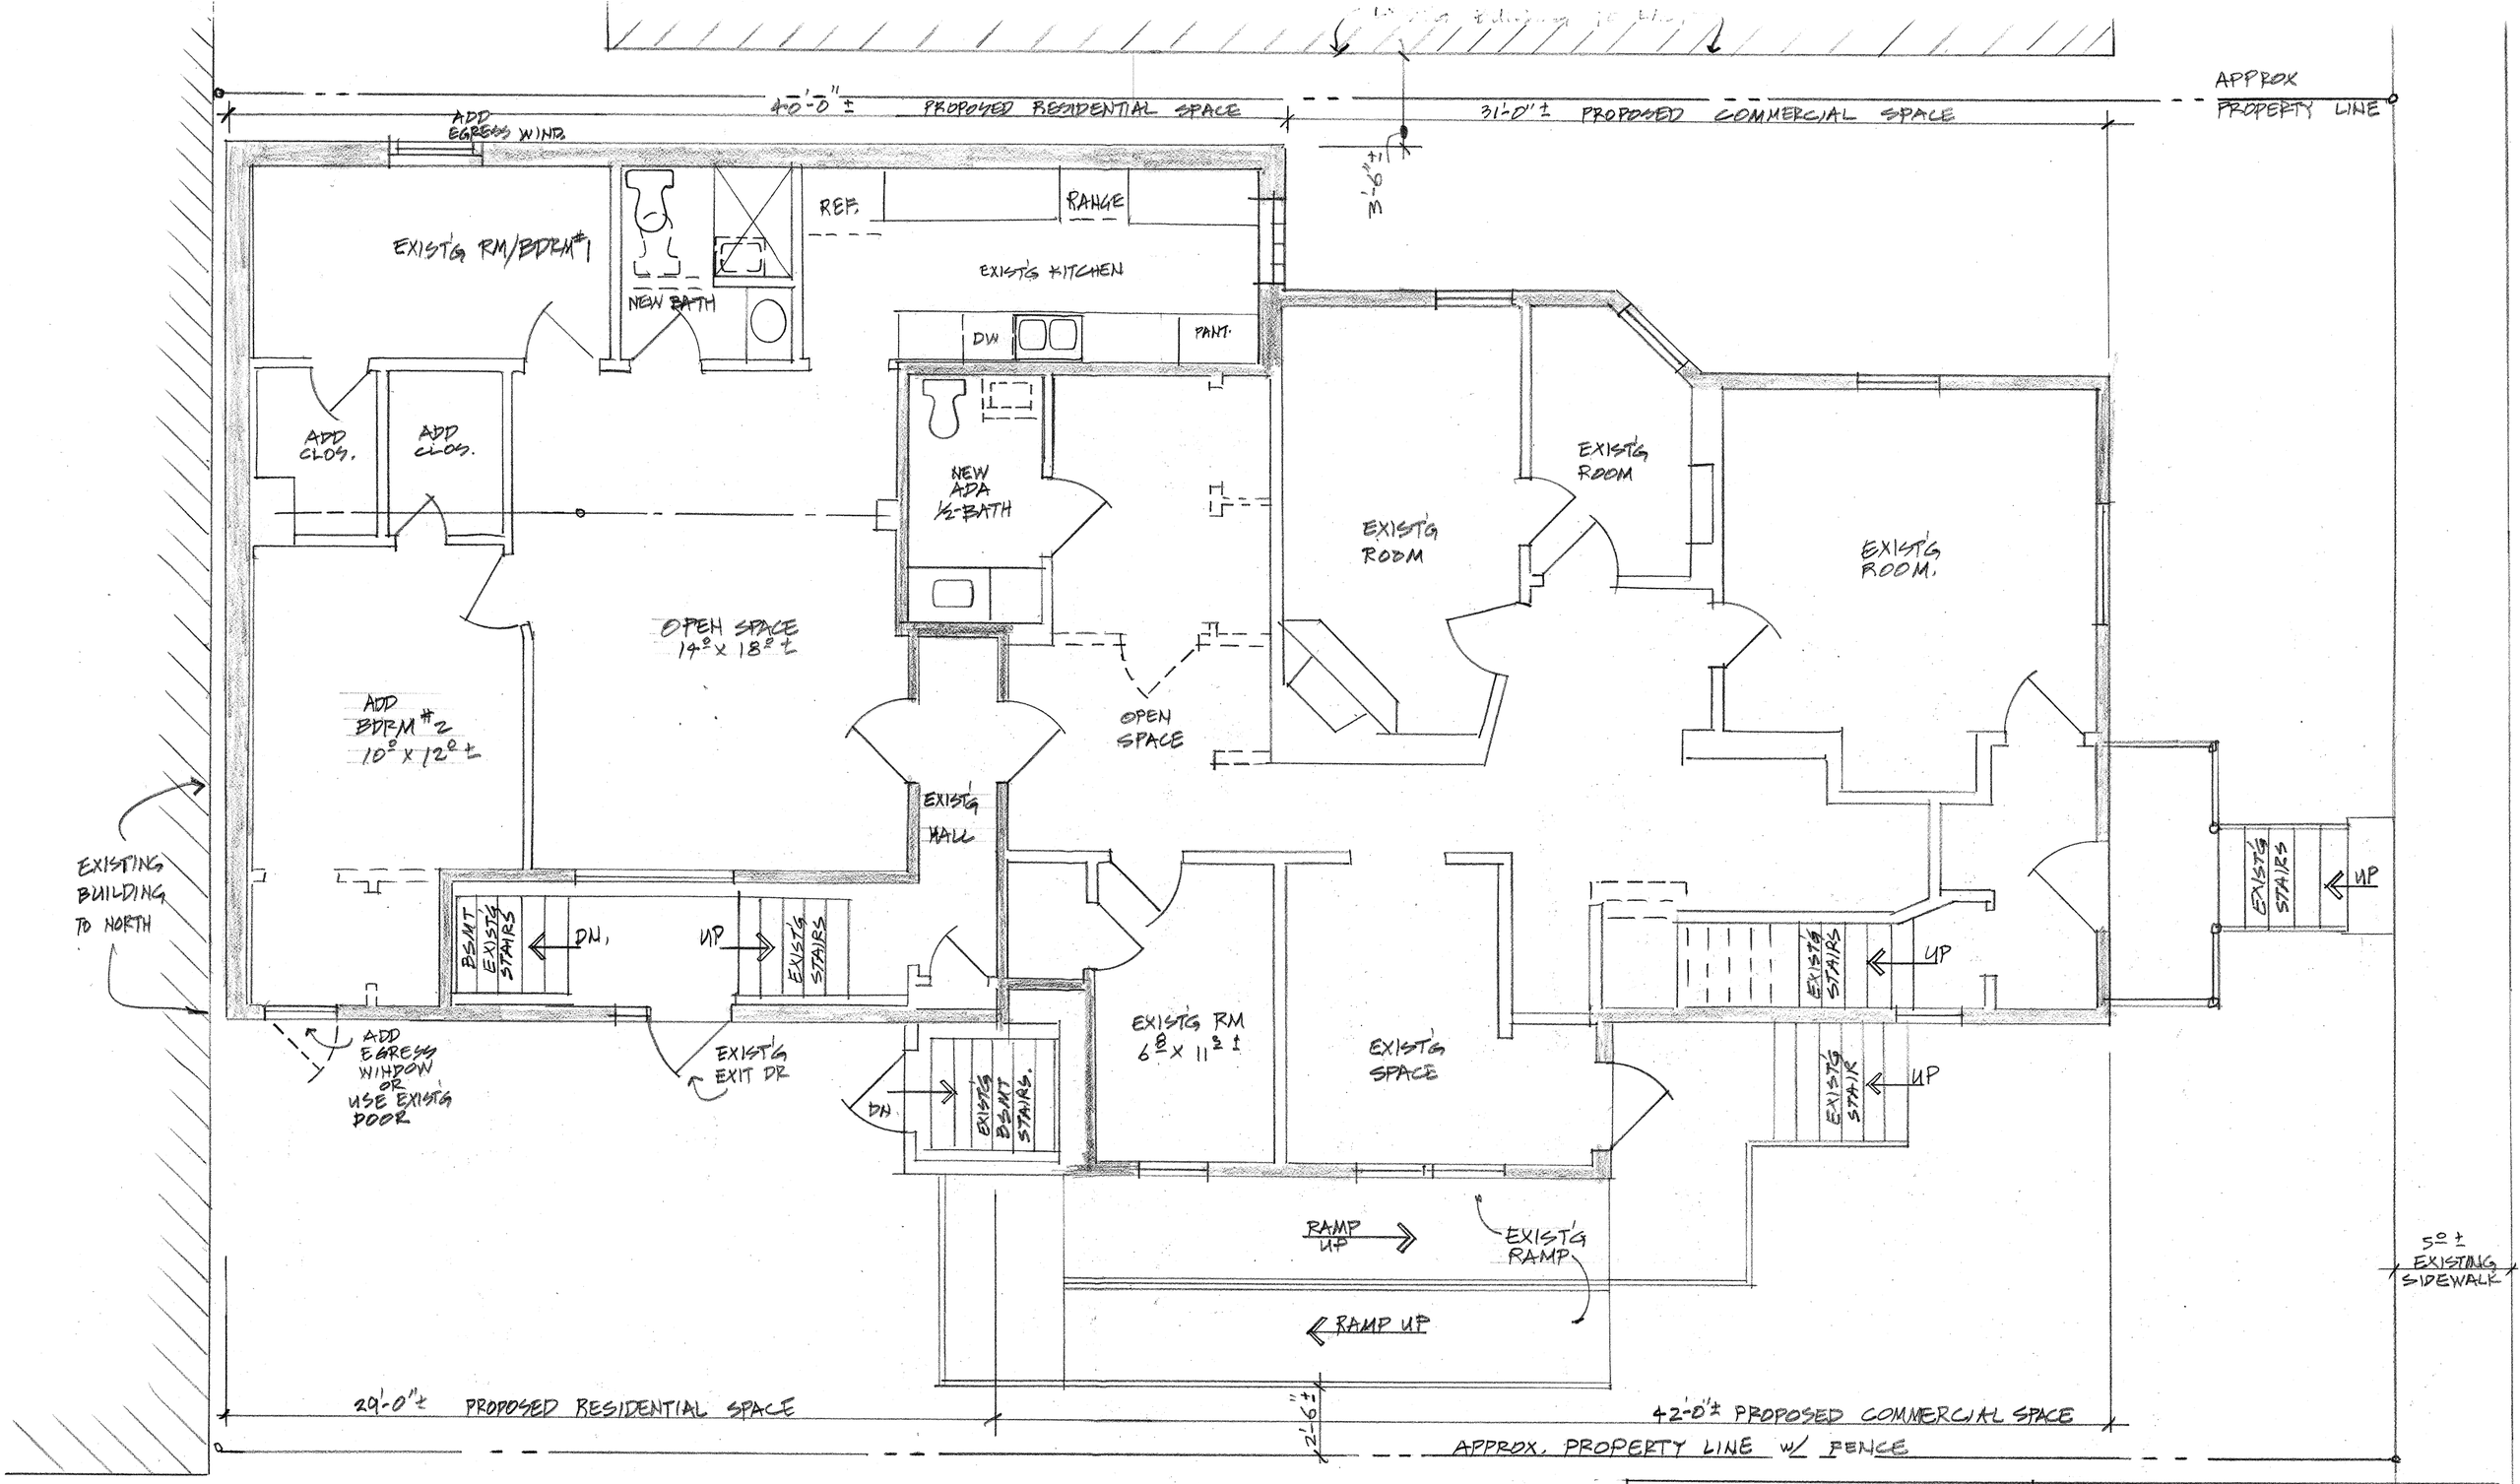

FIRST FLOOR PLAN 1/4"=1'-0"

RESIDENTIAL AREA: 906 ϕ' = 42%

COMMERCIAL AREA: 1,252 ϕ' = 58%

OWNER:
ELITE PROPERTY PARTNERS LLC
336 WISCONSIN AVE
WAUKESHA WI 53186

PROJECT MANAGER:
SMART ASSET REALTY
ADAM McCARTHY
CELL: 414-732-1123

DESIGNER:
JIM MELLA & ASSOC.
909 BLACKSTONE AVE
WAUKESHA, WI 53186
262-548-9797

SHT 1 OF 1