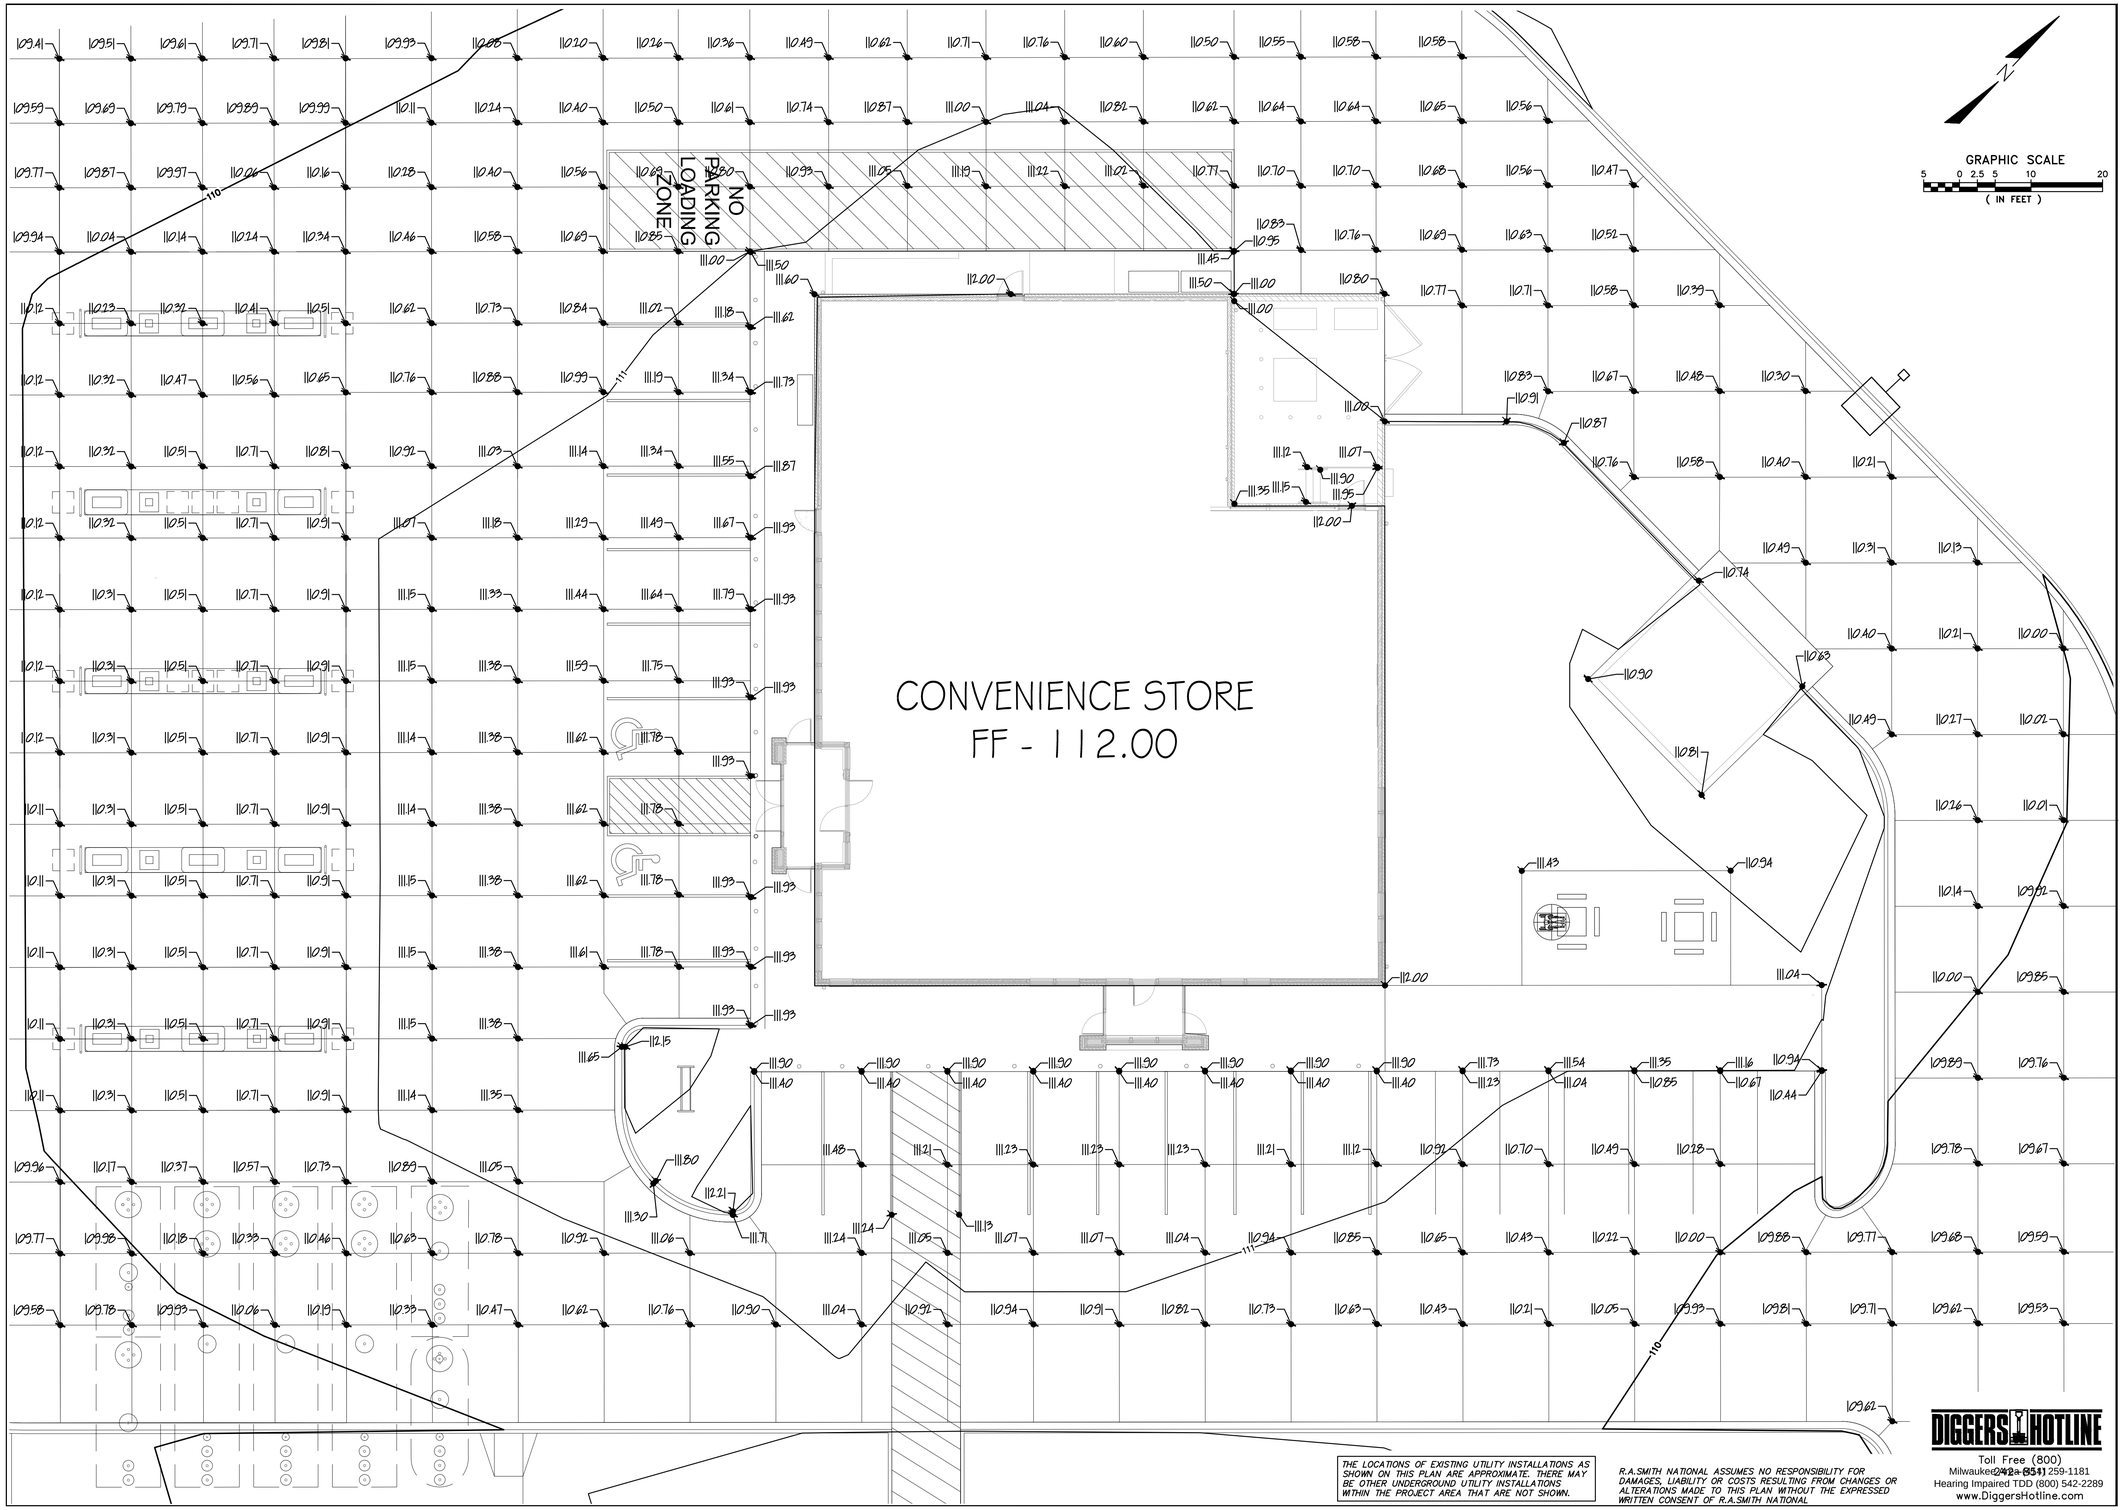

KWIK TRIP STORES

KWIK STAR STORES

KWIK TRIP, Inc.
P.O. BOX 2107
1626 OAK STREET
LACROSSE, WI 54602-2107
PH. (608) 781-8988
FAX (608) 781-8960

R.A. Smith National
Beyond Surveying and Engineering
16745 W. Bluemound Road, Brookfield, WI 53005-5938
262-781-1000 Fax 262-781-6466, www.rasmithnational.com
Appleton, WI Orange County, CA Pittsburgh, PA

GRADE PLAN SPOT DETAIL

CONVENIENCE STORE WITH DIESEL

CITY OF WAUKESHA, WISCONSIN

NO.	DATE	DESCRIPTION

DRAWN BY	RASN
SCALE	GRAPHIC
PROJ. NO.	31A0410
DATE	04-13-2015
SHEET	SP2.2

\\Rasmith.com\Brookfield\LDS\31A0410\Dwg\Sheets\SP0022D30.dwg, SP2.2, 4/13/2015 1:41:59 PM, jph