VICINITY MAP

SITE LOCATION:

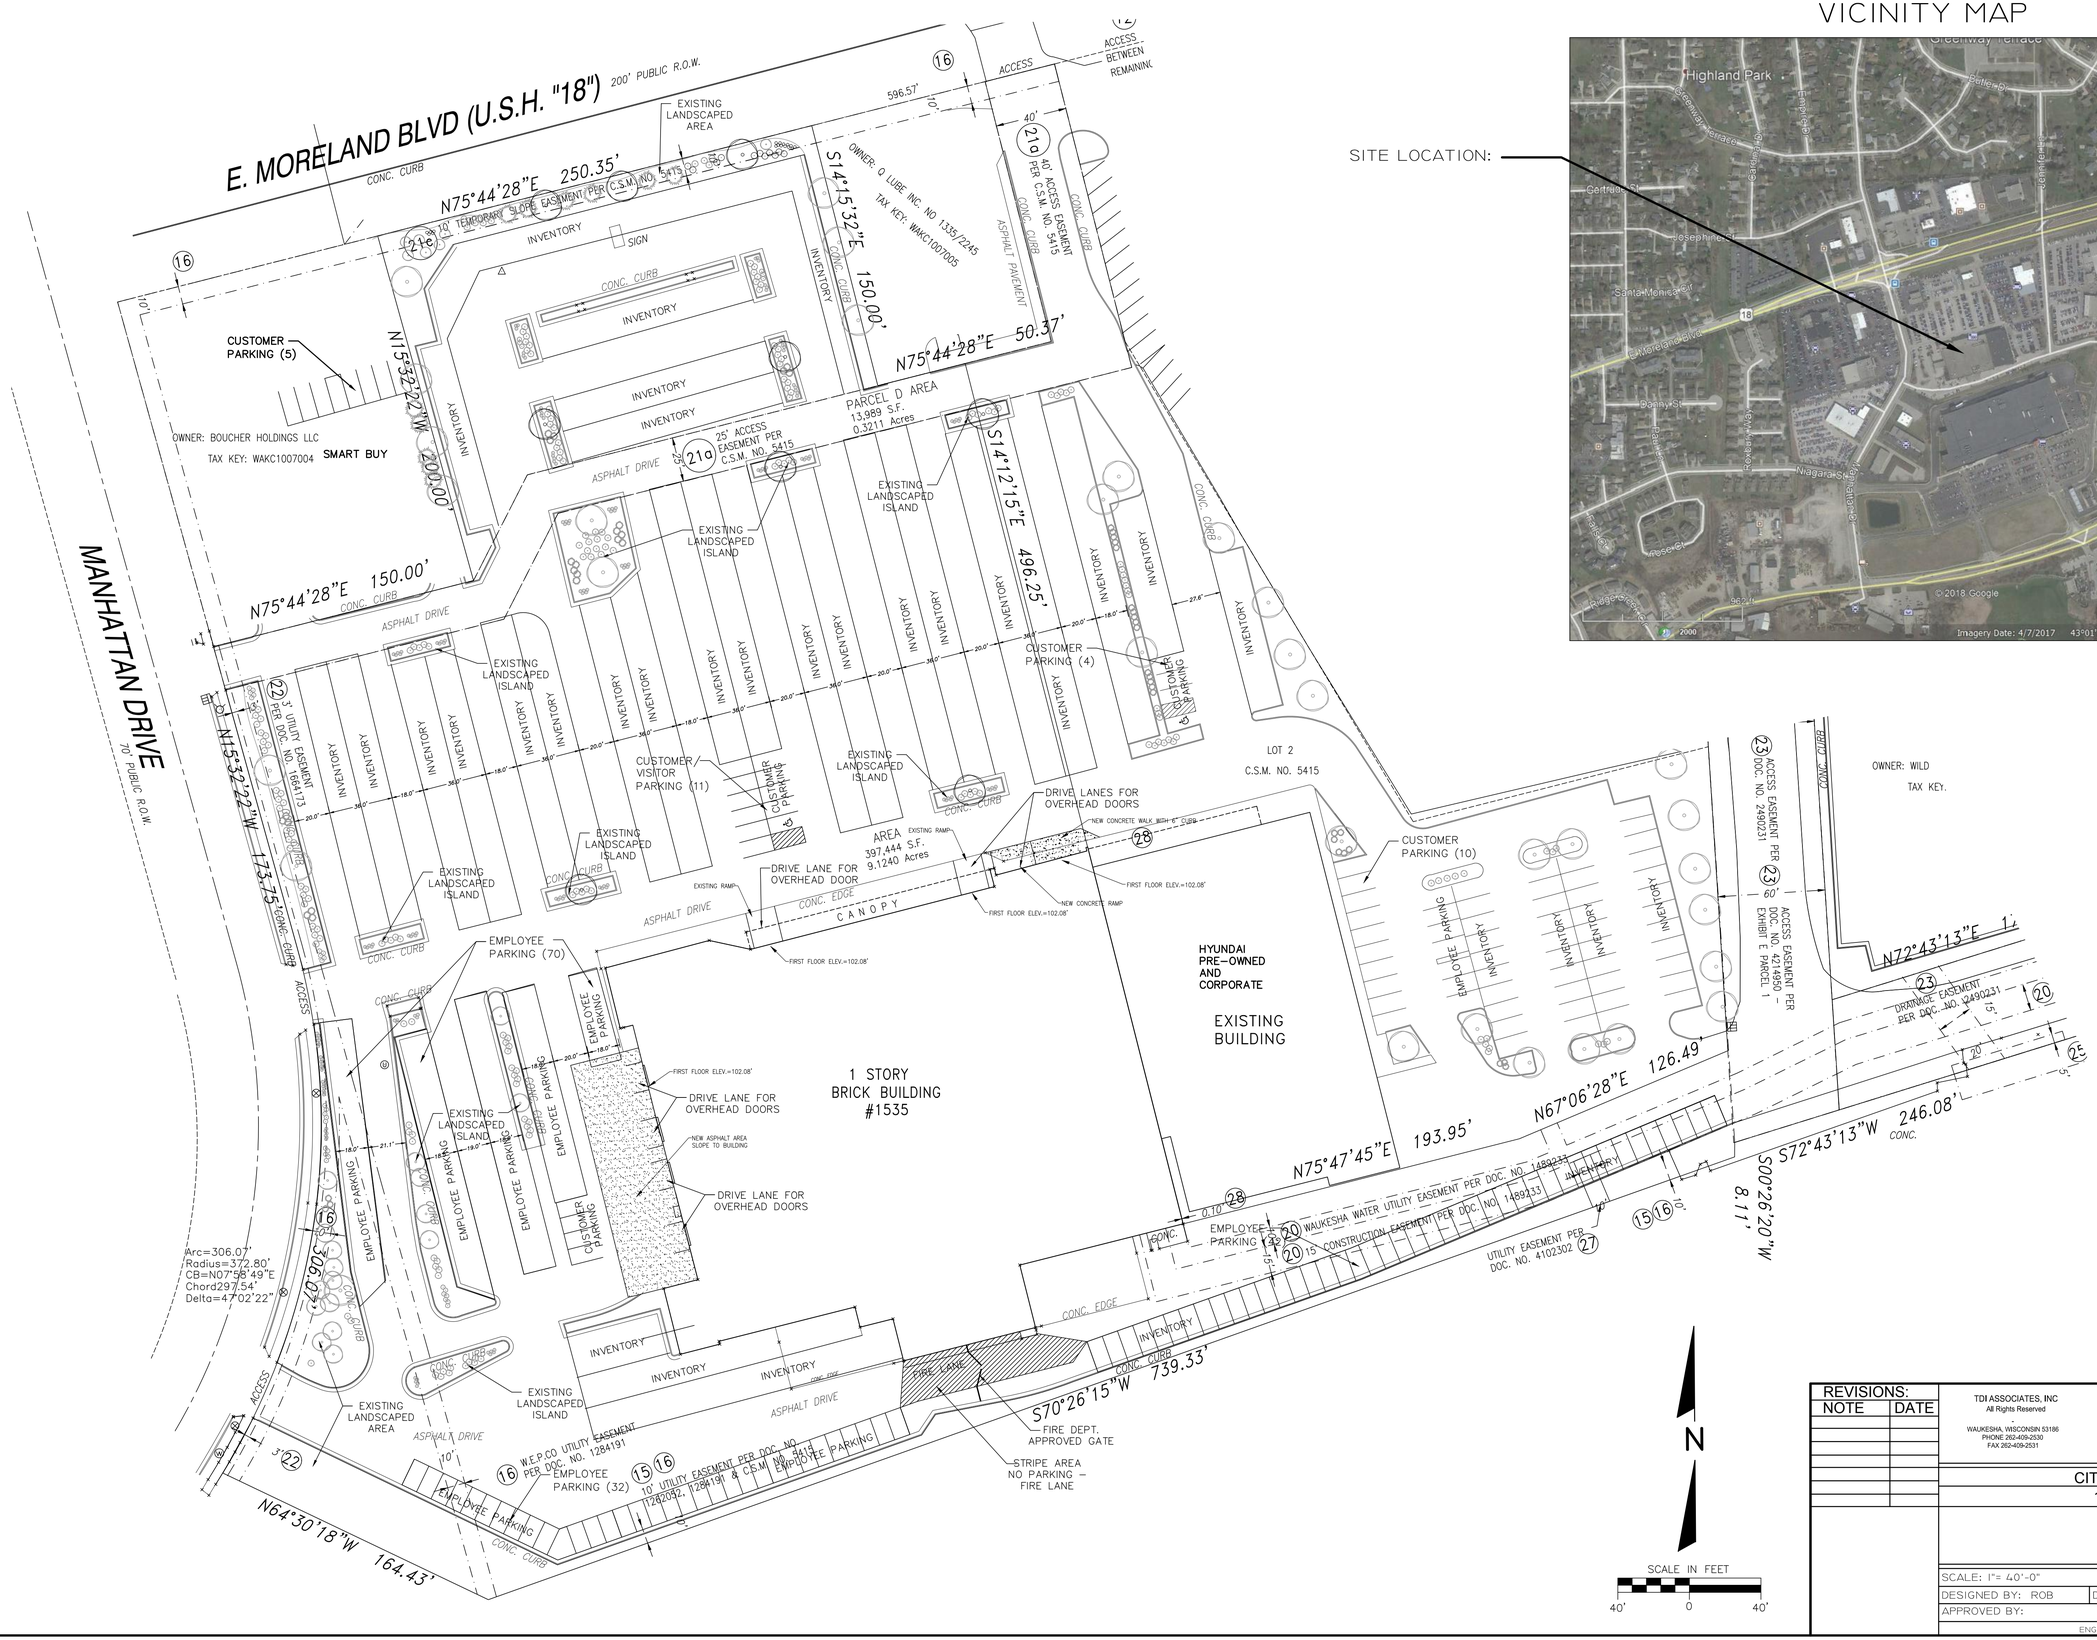
E. MORELAND BLVD (U.S.H. "18")
200' PUBLIC R.O.W.
CONC. CURB
N75°44'28"E 250.35'
EXISTING LANDSCAPED AREA
596.57'
ACCESS BETWEEN REMAINING
16
10'
40' 21a 40' ACCESS EASEMENT PER C.S.M. NO. 5415
CONC. CURB
ASPHALT PAVEMENT
S14°15'32"E 150.00'
OWNER: Q LUBE INC. NO 1335/2245
TAX KEY: WAKC1007005
10' TEMPORARY SLOPE EASEMENT PER C.S.M. NO. 5415
21e
INVENTORY
SIGN
CONC. CURB
INVENTORY
INVENTORY
INVENTORY
CONC. CURB
CUSTOMER PARKING (5)
OWNER: BOUCHER HOLDINGS LLC
TAX KEY: WAKC1007004
SMART BUY
N15°32'22"W 200.00'
INVENTORY
PARCEL D AREA
13,989 S.F.
0.3211 Acres
N75°44'28"E 50.37'
25' 21a 25' ACCESS EASEMENT PER C.S.M. NO. 5415
ASPHALT DRIVE
EXISTING LANDSCAPED ISLAND
EXISTING LANDSCAPED ISLAND
S14°12'15"E 496.25'
CONC. CURB
INVENTORY
N75°44'28"E 150.00'
CONC. CURB
ASPHALT DRIVE
EXISTING LANDSCAPED ISLAND
CUSTOMER PARKING (4)
CUSTOMER PARKING
INVENTORY
INVENTORY
INVENTORY