ELECTRIC WORK REQUEST

4678825

OVERHEAD REMOVAL ON WR# 4678826

WIRE KEY

T= 2" DUCT FOR AT&T (WE PROVIDED)
C= 2" DUCT FOR CHARTER (CHARTER PROVIDED)
C1= 0.625 CIC FOR CHARTER (CHARTER PROVIDED)
C2= 0.875 CIC FOR CHARTER (CHARTER PROVIDED)

WE ENERGIES TO CONTACT CHARTER FIVE WORKING DAYS PRIOR TO JOINT TRENCH FOR MATERIAL DELIVERY.
CONTACT:NEAL LONG - CELL: 414-430-7189

ALL SPANS BORED UNLESS NOTED

LEAVE 5' JU TAILS AT PEDS
LEAVE 30' JU TAILS AT RISERS

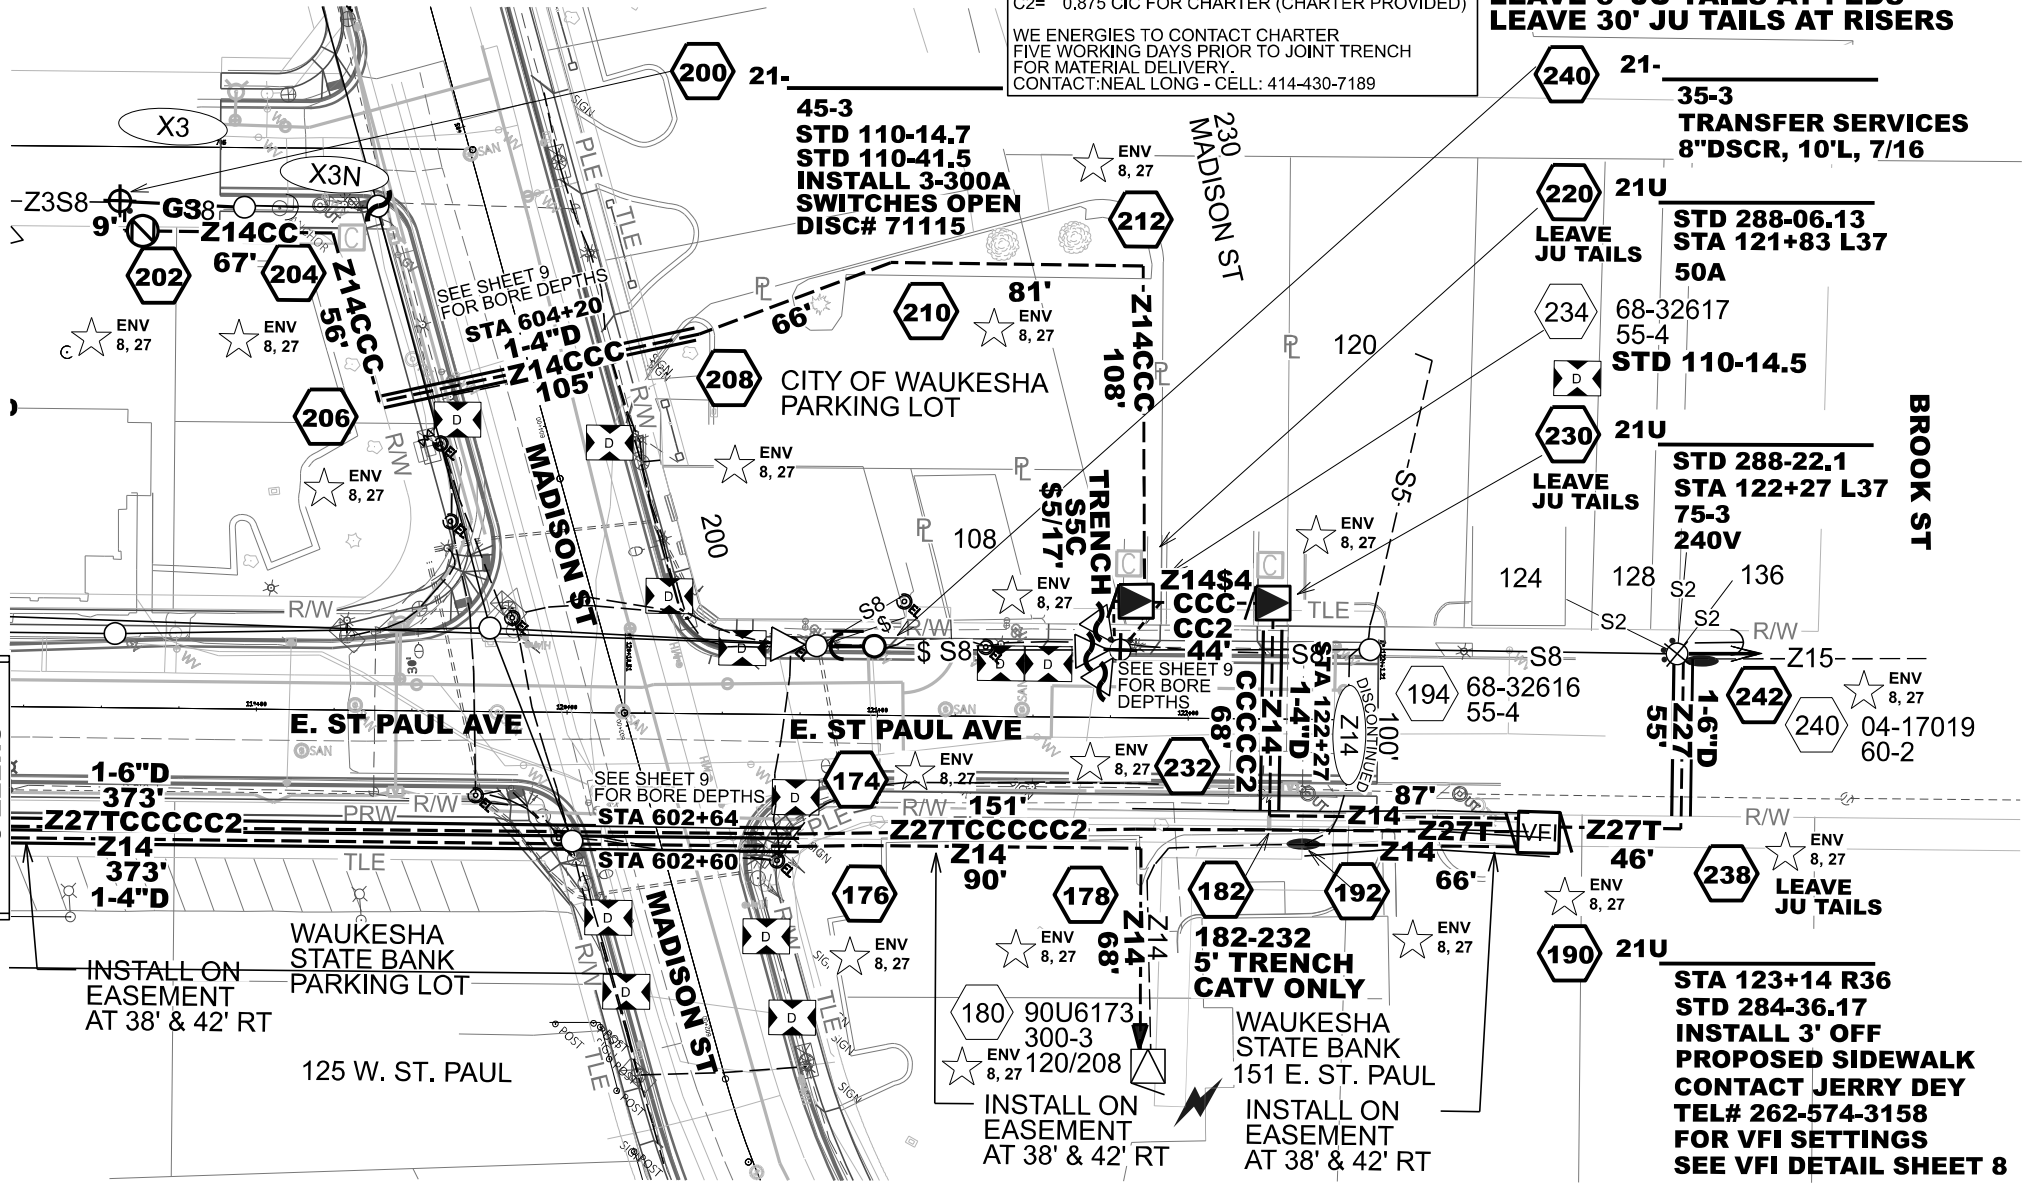

SCALE 1" = 40' | SHEET 7 OF 9

Printed 11/20/2021 10:37:47 AM