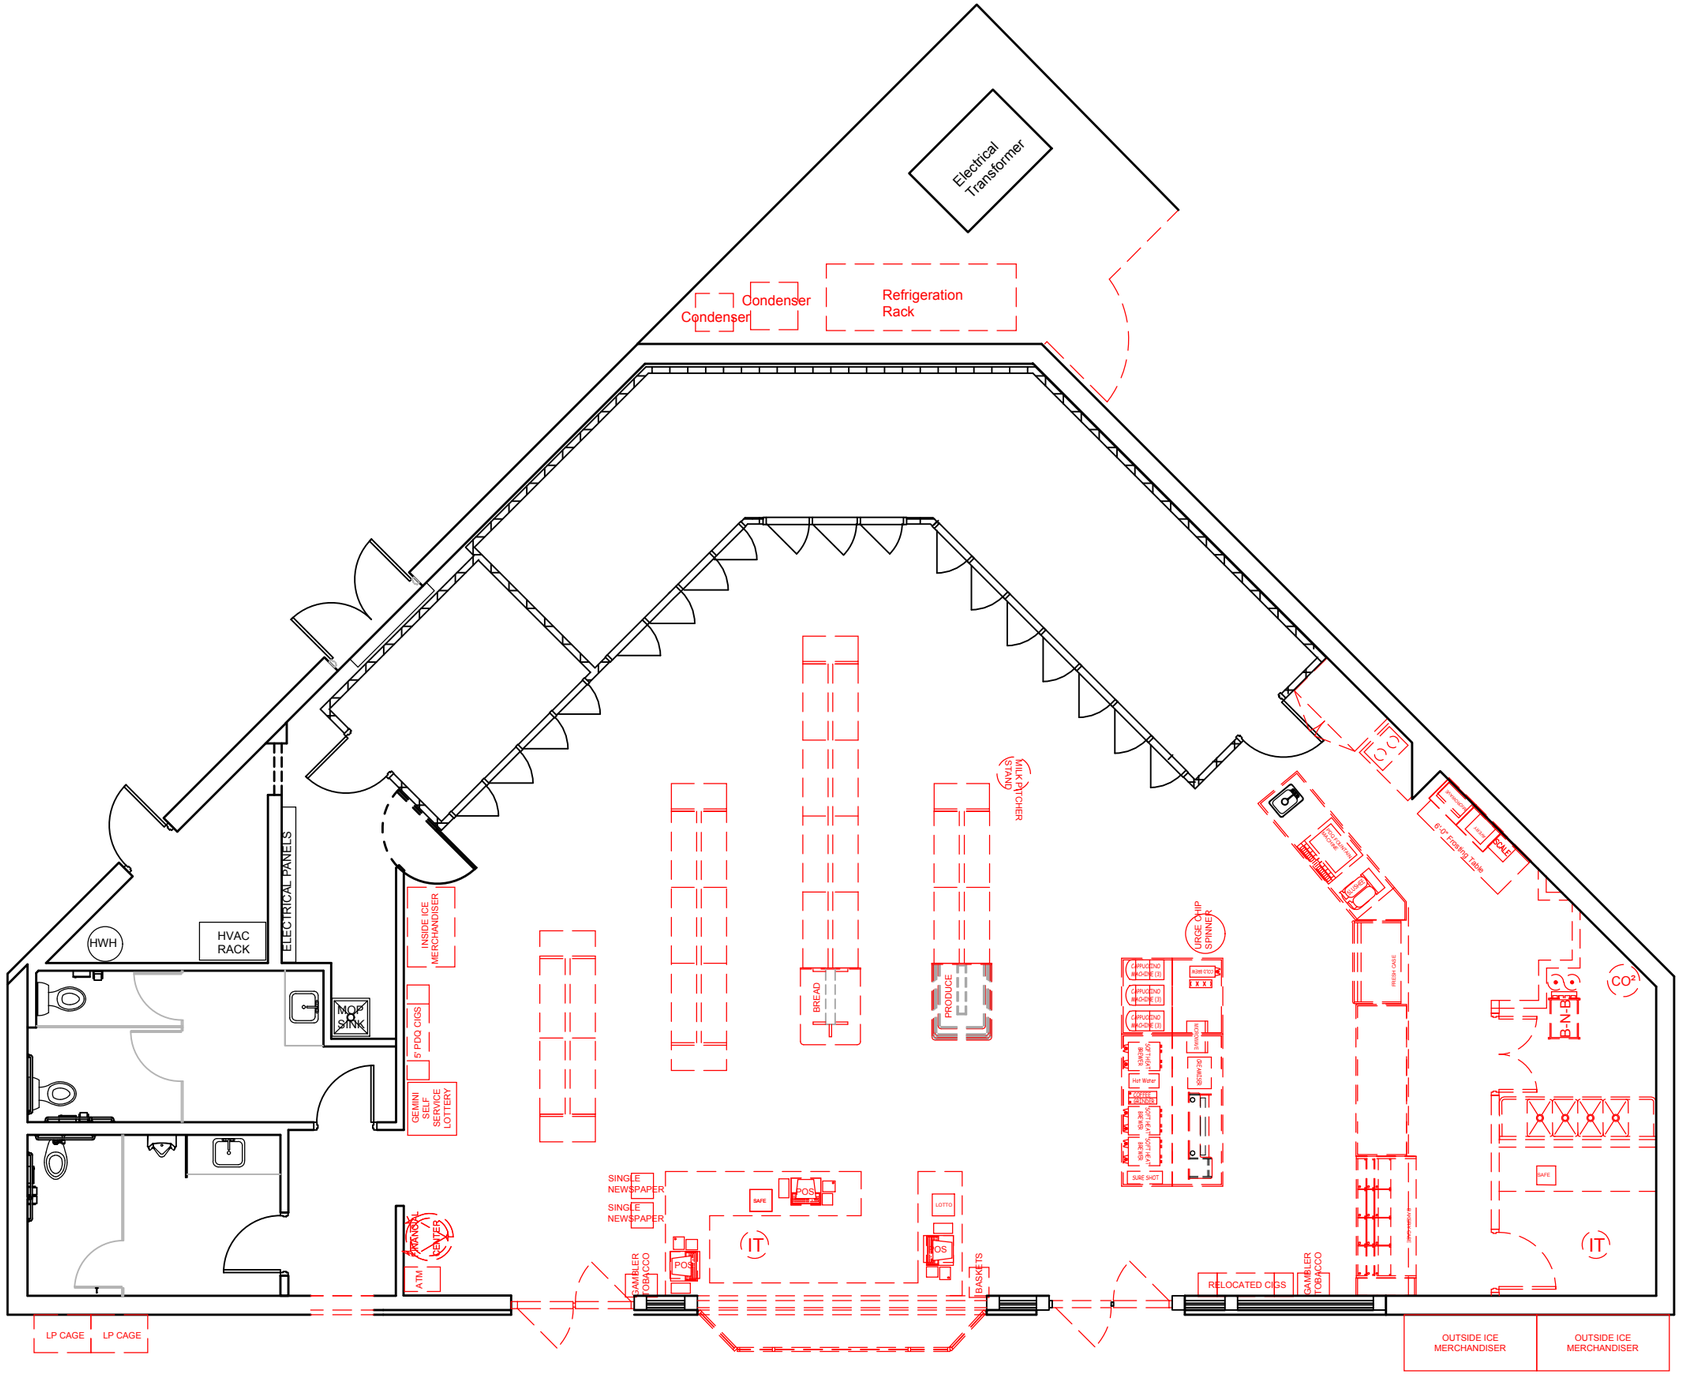

FLOOR PLAN

1/8" = 1'-0"

TRASH ENCLOSURE
(VIF)

KWIK TRIP

KWIK STAR

KWIK TRIP, Inc.
P.O. BOX 2107
1626 OAK STREET
LA CROSSE, WI 54602-2107
PH. (608) 781-8988
FAX (608) 781-8960

DEMO PLAN

CONVENIENCE STORE #968
PHASE 2

2303 E. MORELAND BLVD
WAUKESHA, WI

#	DATE	DESCRIPTION

DRAWN BY	x.xxxxx
SCALE	1/8" = 1'-0"
PROJ. NO.	0001
DATE	2017-08-23
SHEET	968

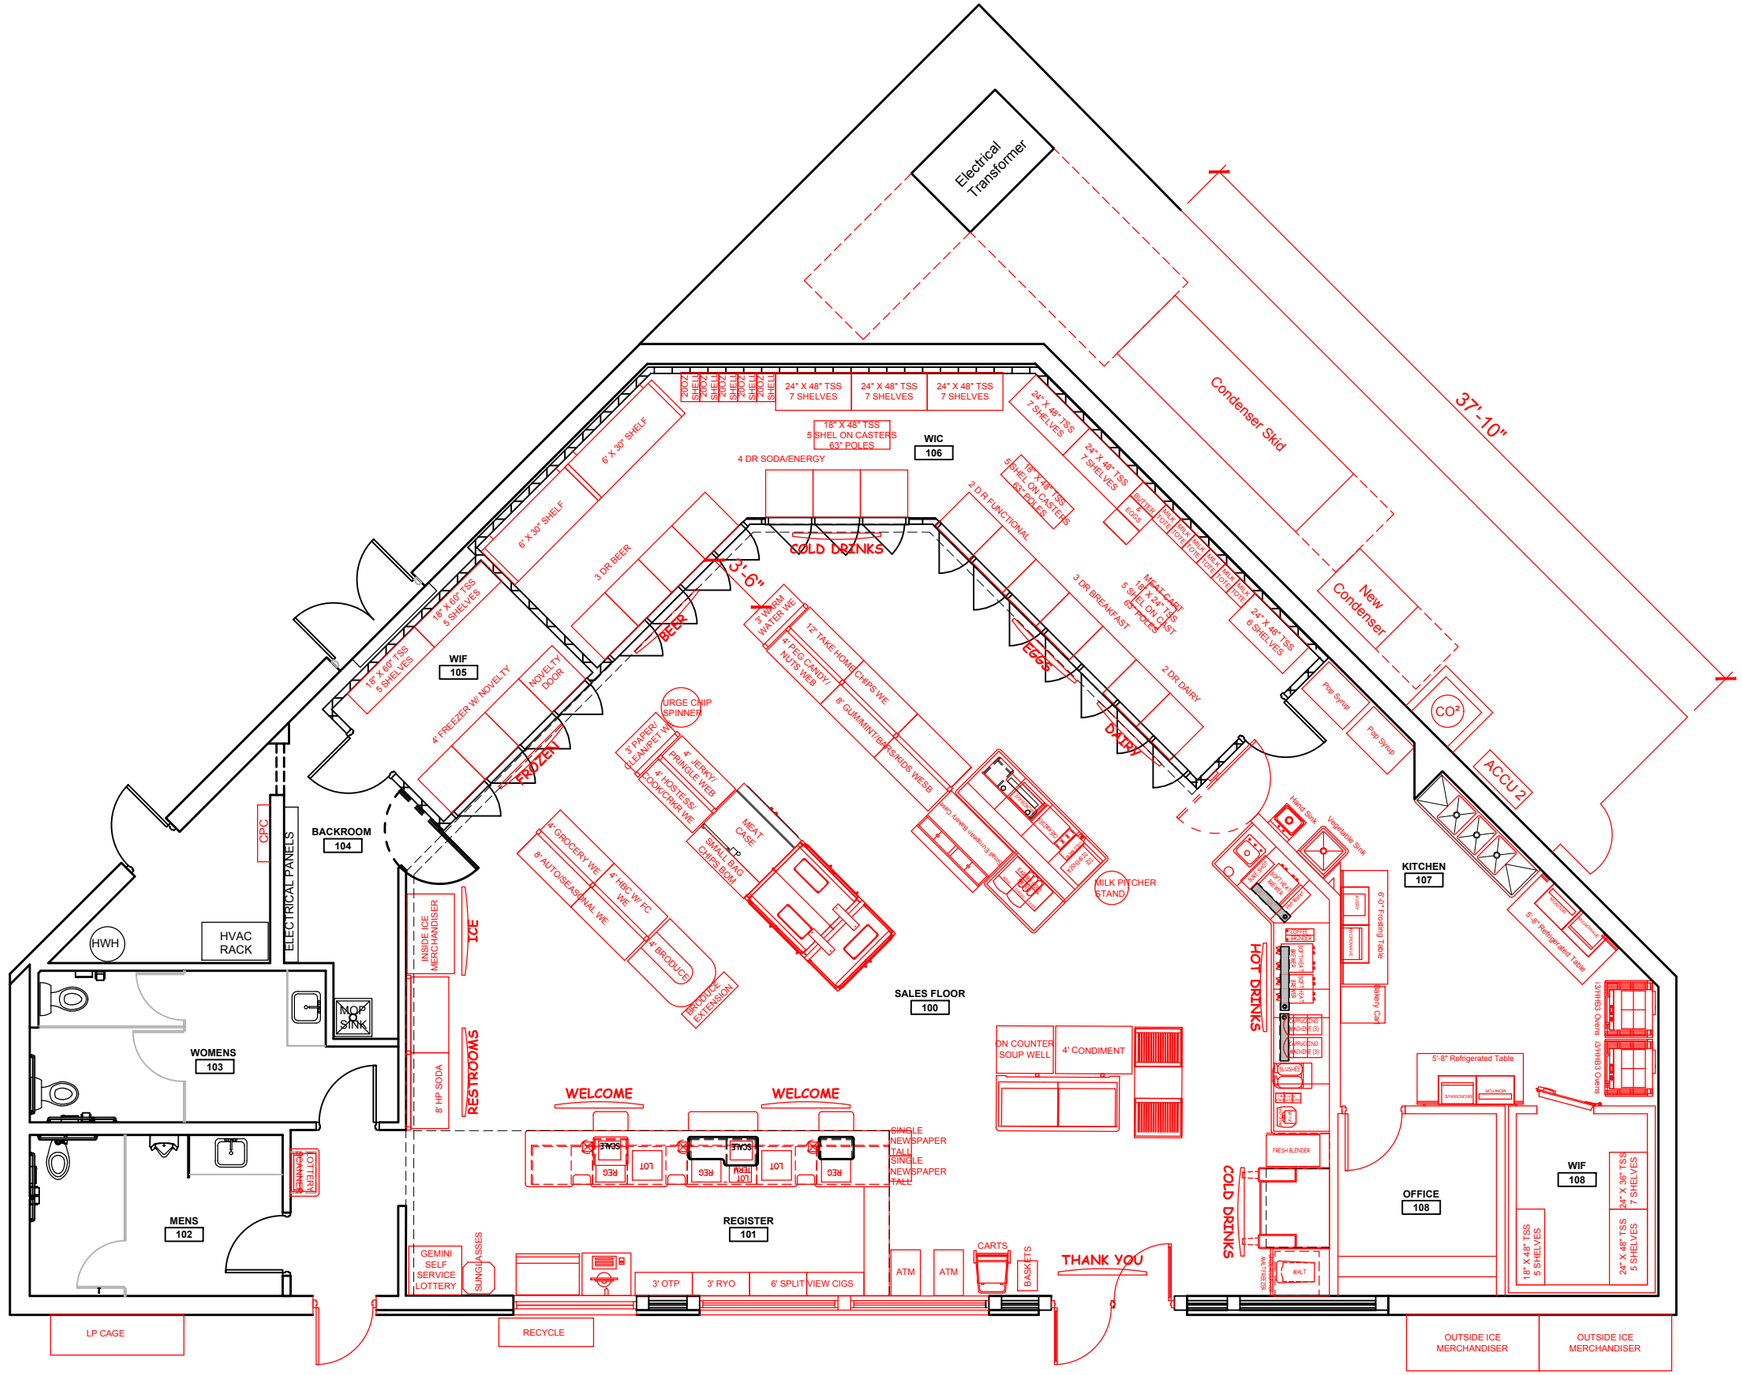
Electrical Transformer
Condenser Skid
37'-10"
New Condenser
24" X 48" TSS 7 SHELVES
18" X 48" TSS 5 SHEL ON CASTERS 63" POLES
WIC 106
4 DR SODA/ENERGY
COLD DRINKS
2 DR FUNCTIONAL
3 DR BEER
6' X 36" SHELF
16" X 48" TSS 5 SHELVES
16" X 60" TSS 5 SHELVES
WIF 105
BEER
3'-6"
3 DR BREAKFAST
MEAT CASE 18" X 24" TSS 5 SHEL ON CAST 63" POLES
2 DR DAIRY
CIGS
DAIRY
24" X 48" TSS 6 SHELVES
Pop Syrup
CO²
ACCU 2
4 FREEZER W/ NOVELTY
NOVELTY DOOR
FROZEN
URGE CHIP SPINNER
3' PAPER/ CANDY/ NUTS WEB
4' JERKY/ SINGLE WEB
4' HOT/ESS/ LOOKCAR WE
12' TAKE HOME CHIPS WE
4' PEG CANDY/ NUTS WEB
8' GUM/MINTS/ SKNDS WESB
MEAT CASE
SMALL BAG CHIPS BOX
Hand Sink
Vegetable Sink
MILK PITCHER STAND
KITCHEN 107
6'-0" Folding Table
Soup Cntr
Soup Cntr
Soup Cntr