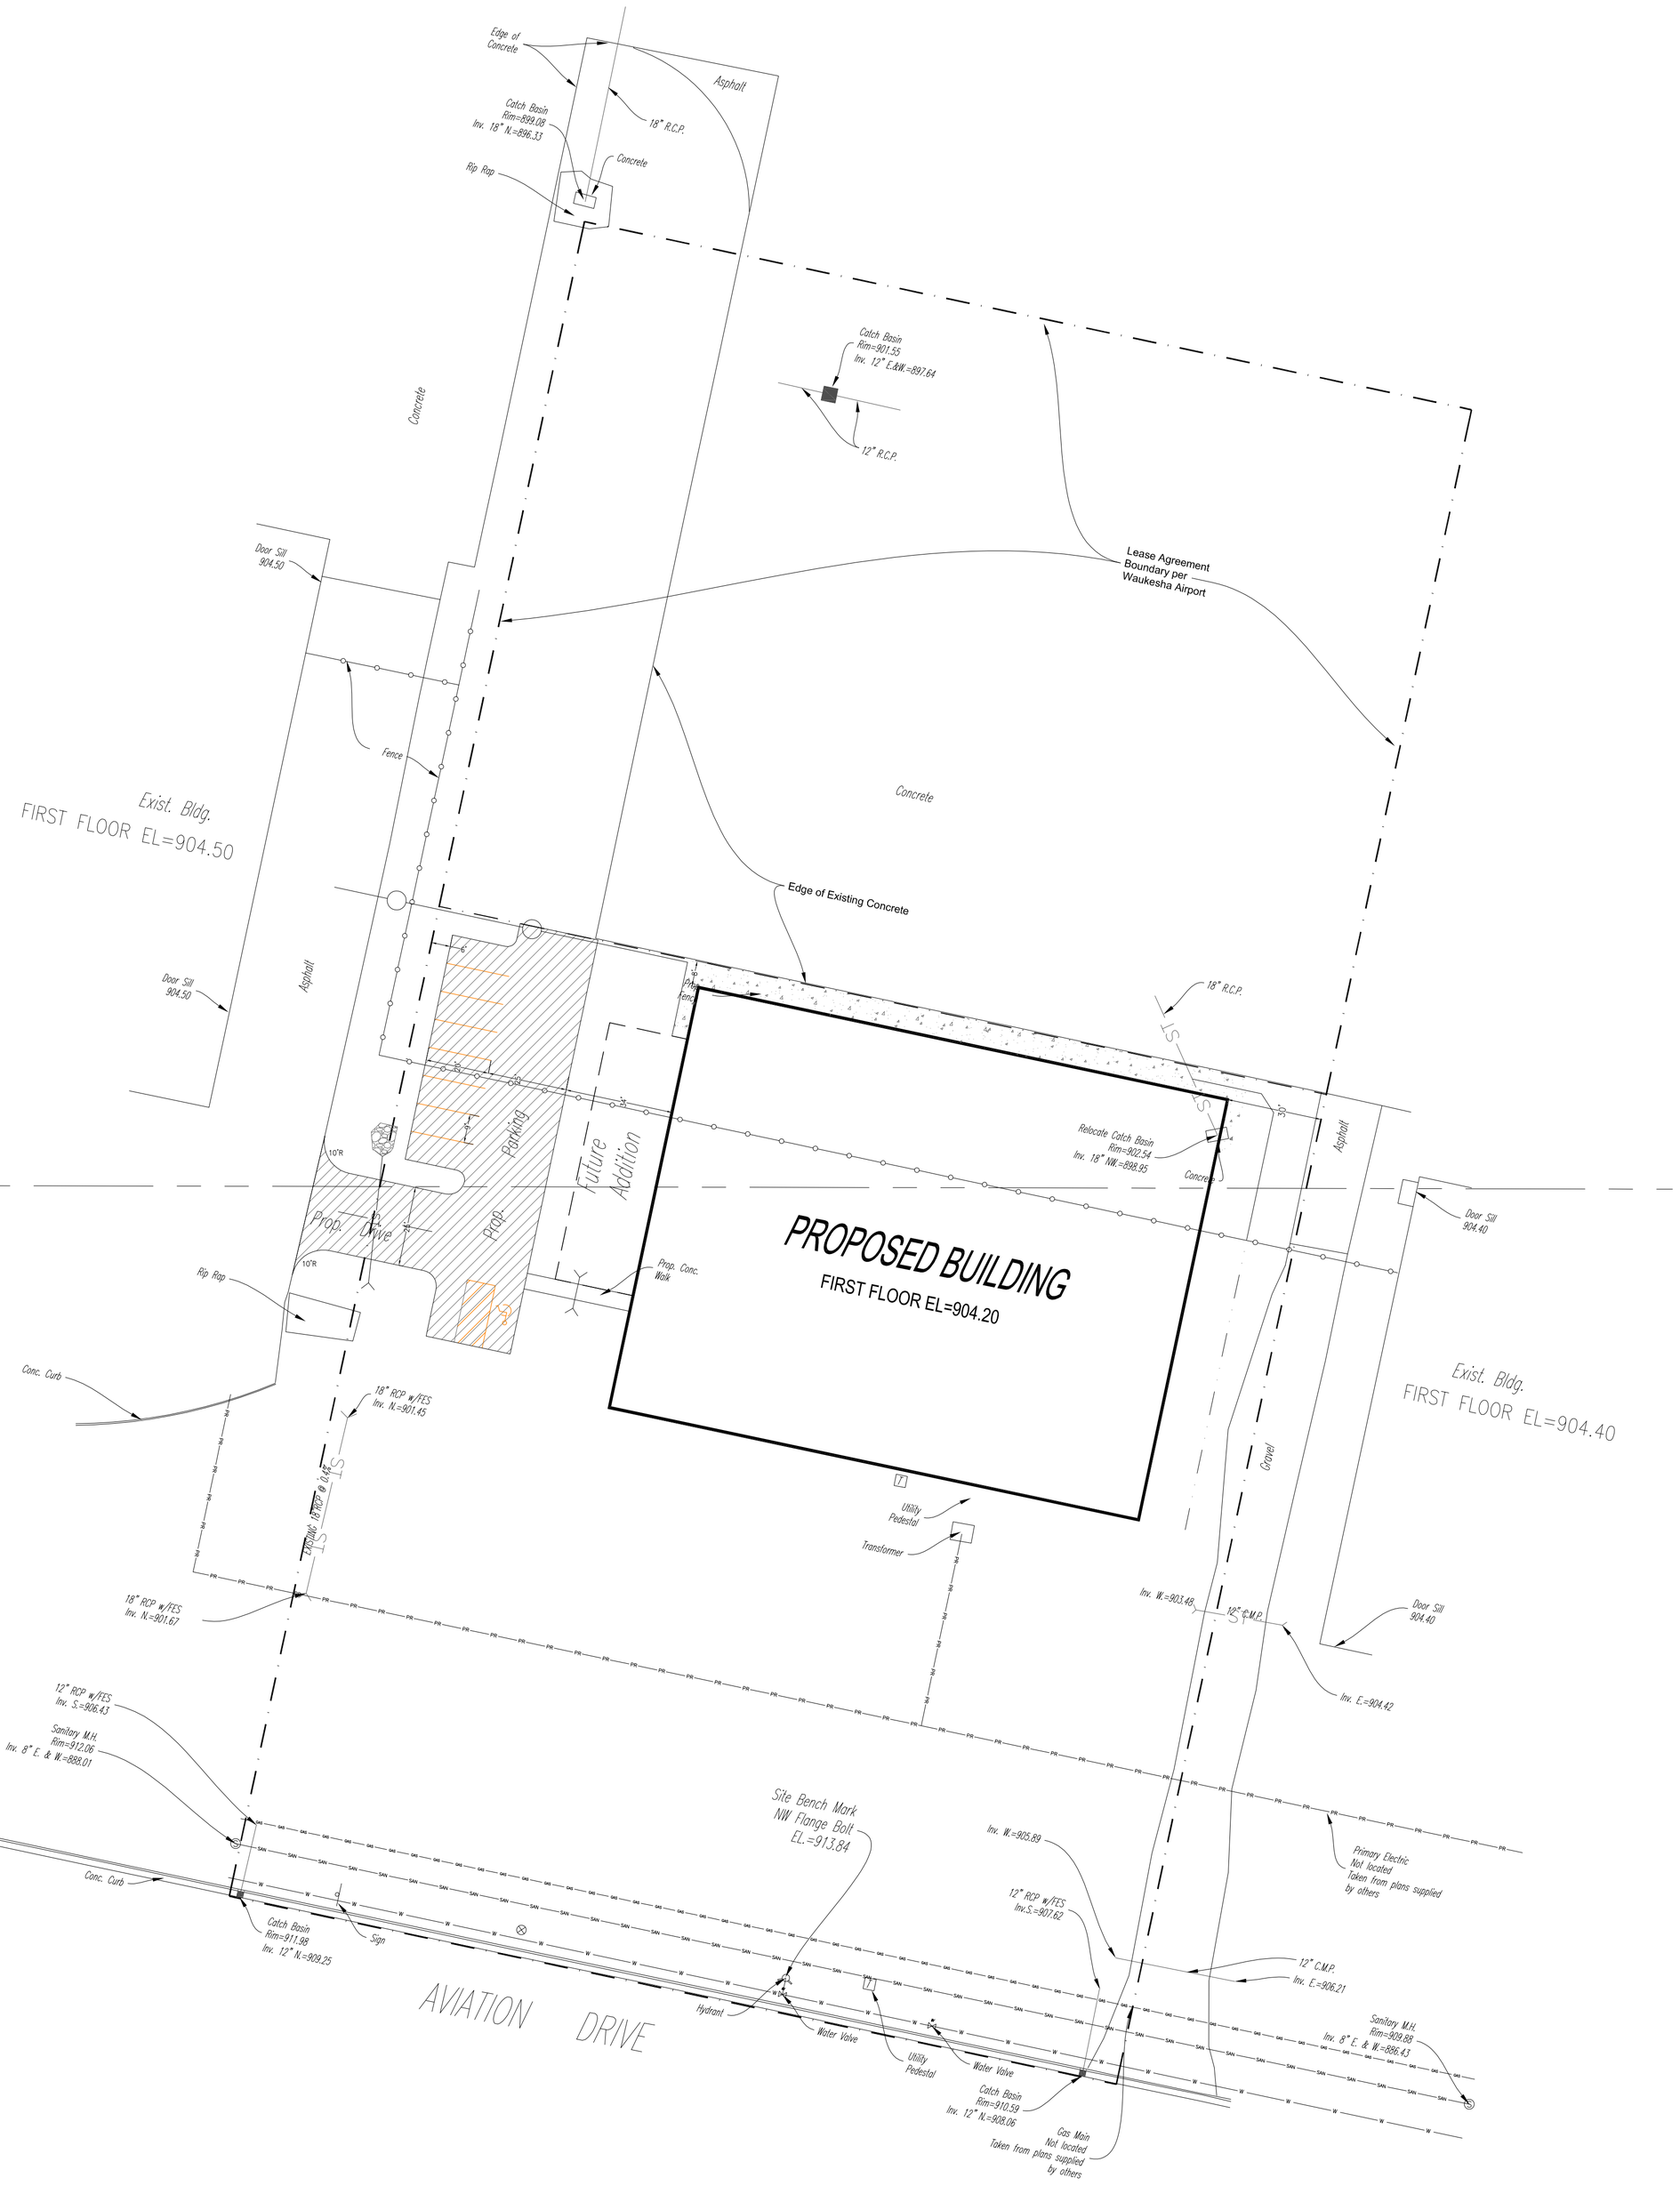
Edge of Concrete
Asphalt
Catch Basin Rim=899.08 Inv. 18" N.=896.33
18" R.C.P.
Concrete
Rip Rap
Catch Basin Rim=901.55 Inv. 12" E.&W.=897.64
12" R.C.P.
Lease Agreement Boundary per Waukesha Airport
Door Sill 904.50
Concrete
Fence
Exist. Bldg. FIRST FLOOR EL=904.50
Edge of Existing Concrete
Asphalt
Door Sill 904.50
Prop. Fence
18" R.C.P.
Relocate Catch Basin Rim=902.54 Inv. 18" NW.=898.95
Concrete
Asphalt
Door Sill 904.40
Parking
Future Addition
Prop. Drive
Prop. Conc. Walk
PROPOSED BUILDING
FIRST FLOOR EL=904.20
Rip Rap
Conc. Curb
18" RCP w/FES Inv. N.=901.45
Existing 18" RCP @ 0.4%
Utility Pedestal
Transformer
Gravel
Exist. Bldg. FIRST FLOOR EL=904.40
18" RCP w/FES Inv. N.=901.67
Inv. W.=903.48
12" C.M.P.
Door Sill 904.40
Inv. E.=904.42
12" RCP w/FES Inv. S.=906.43
Sanitary M.H. Rim=912.06 Inv. 8" E. & W.=888.01
Site Bench Mark NW Flange Bolt EL.=913.84
Inv. W.=905.89
Primary Electric Not located Taken from plans supplied by others
12" RCP w/FES Inv.S.=907.62
12" C.M.P. Inv. E.=906.21
Conc. Curb
Catch Basin Rim=911.98 Inv. 12" N.=909.25
Sign
AVIATION DRIVE
Hydrant
Water Valve
Utility Pedestal
Water Valve
Catch Basin Rim=910.59 Inv. 12" N.=908.06
Gas Main Not located Taken from plans supplied by others
Sanitary M.H. Rim=909.88 Inv. 8" E. & W.=886.43