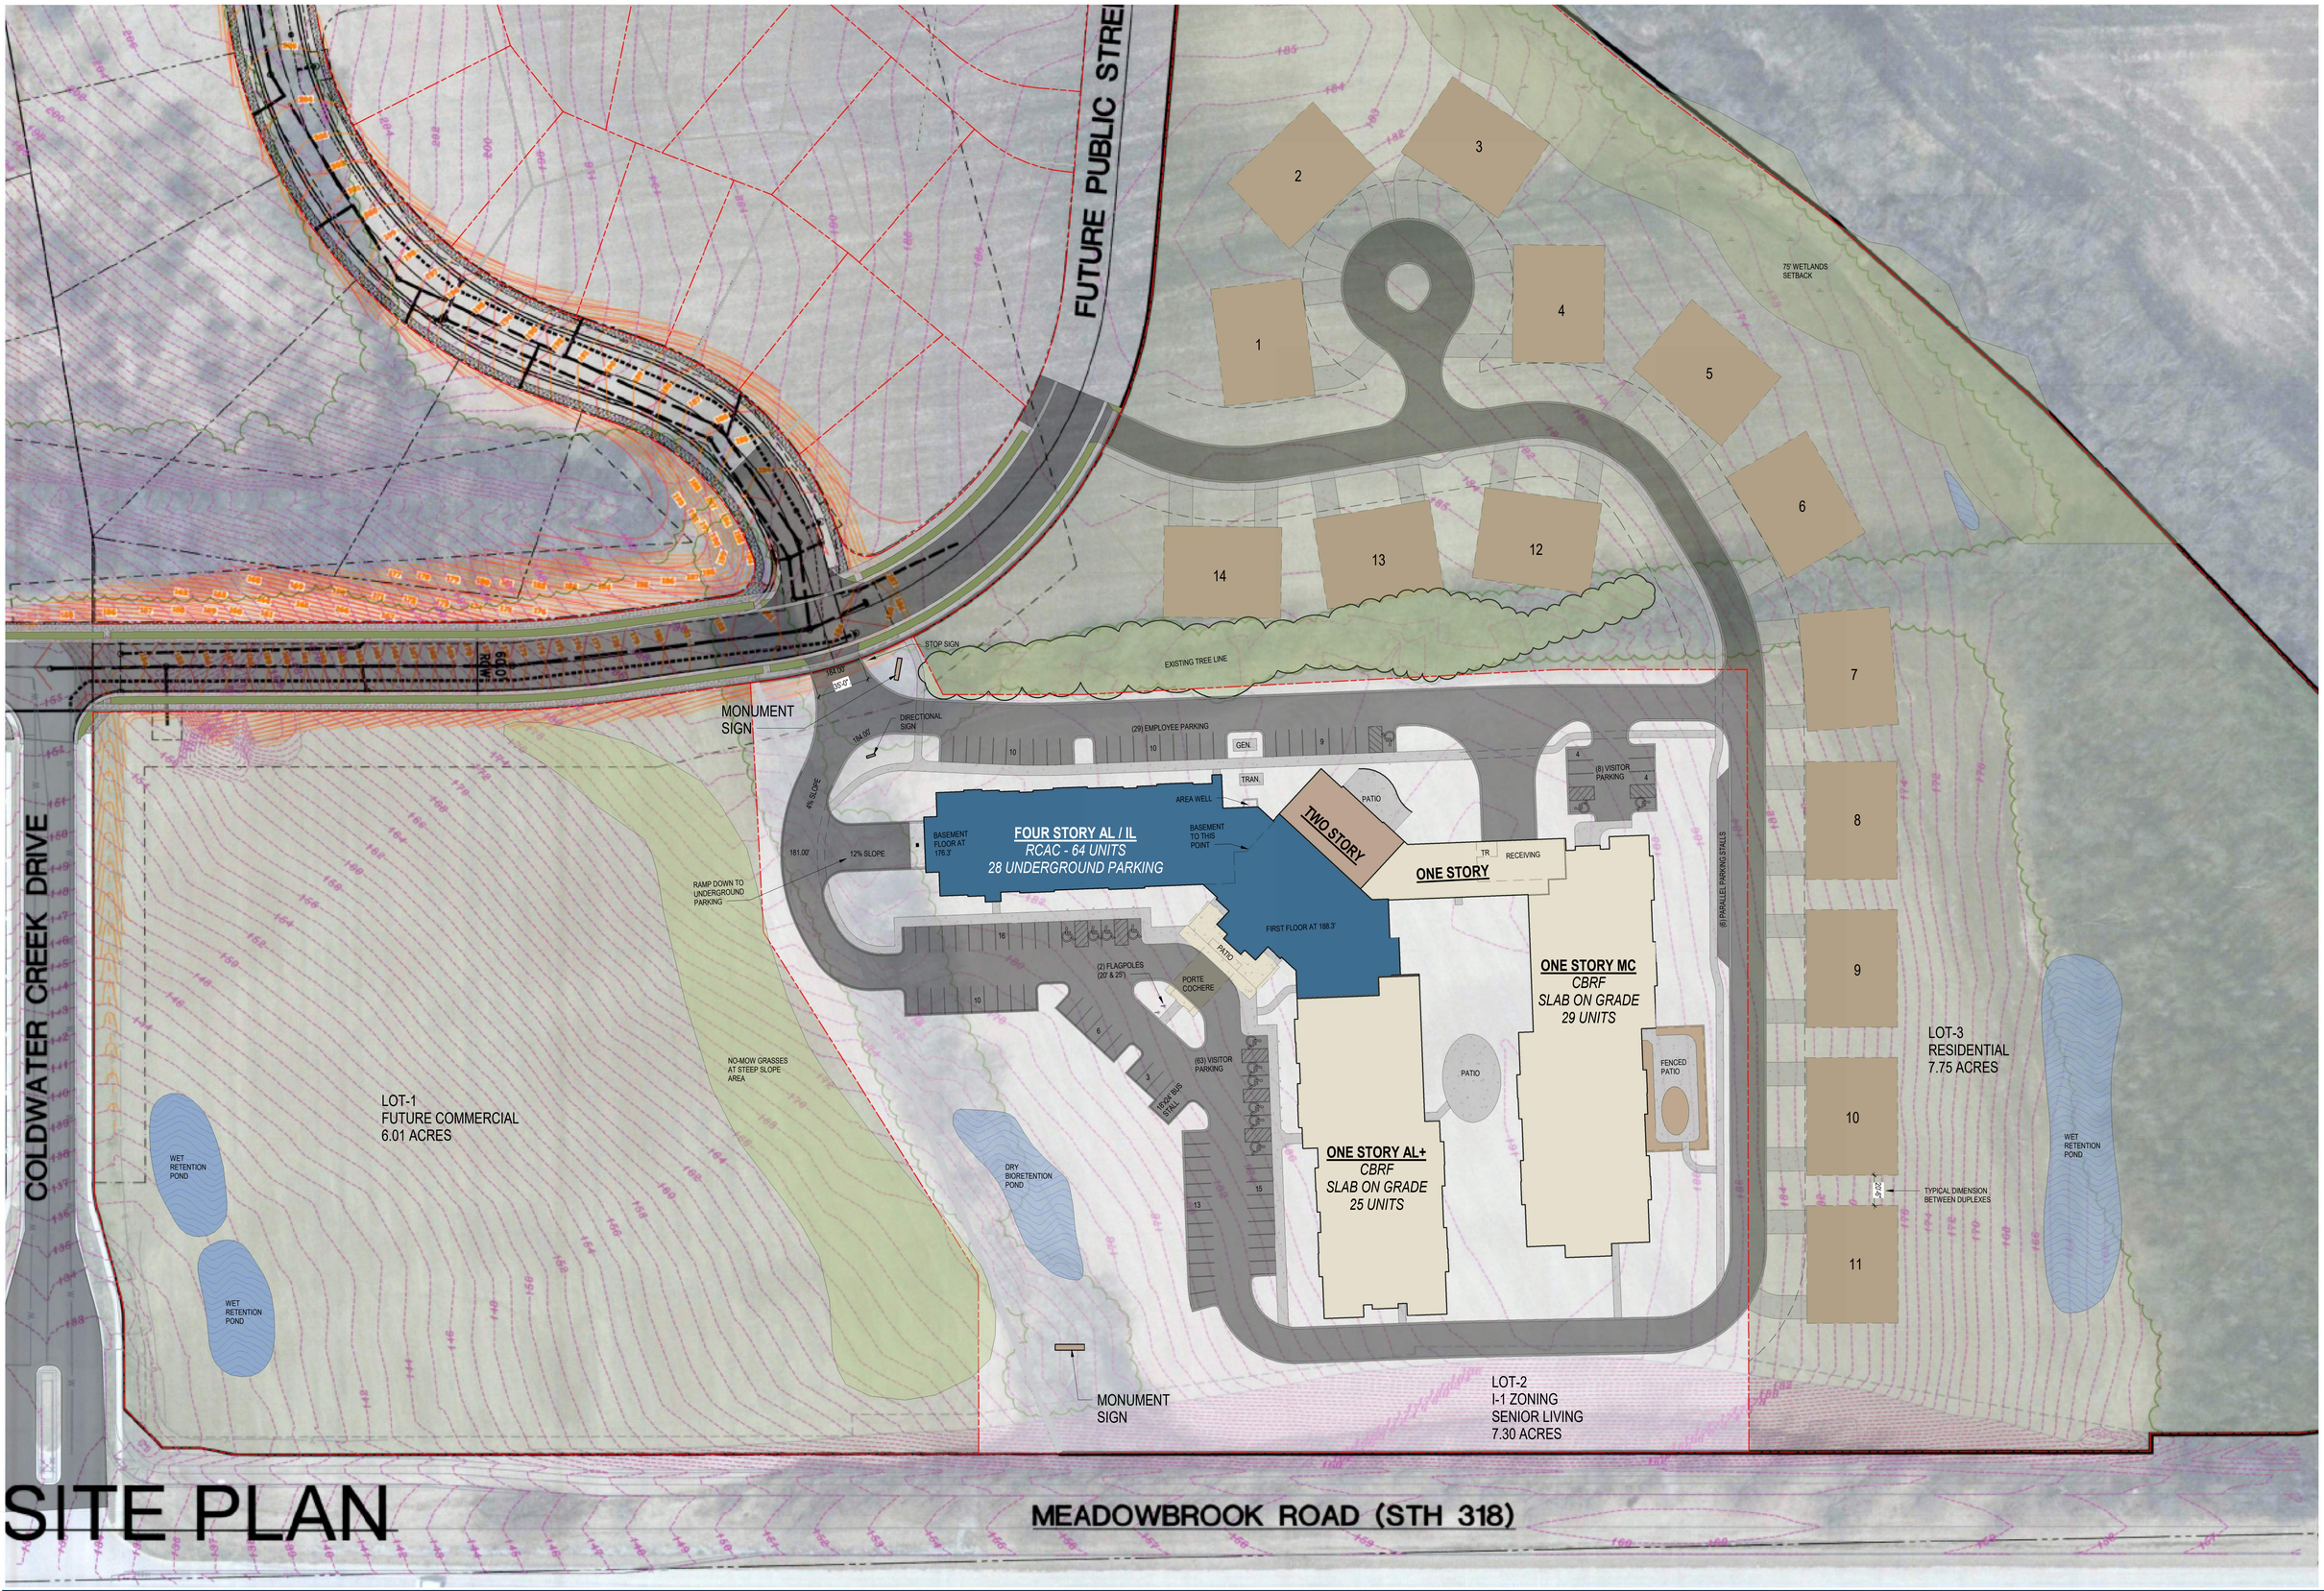

SITE PLAN

THE MEADOWS SENIOR LIVING
Meadowbrook Road
WAUKESHA, WI 53188

06.30.25

SCHEMATIC SITE PLAN - LOT #3N

Z100-3N

NORTH

0 20' 40' 80'
0 2'
1" = 40'-0"

ICONICA
901 DEMING WAY, SUITE 102 // MADISON, WI 53717
Ph: 608.664.3000 // Fx: 608.664.3036
iconicacreates.com

Copyright © 2025 by Iconica (All Rights Reserved) 6/30/2025 3:36:49 PM