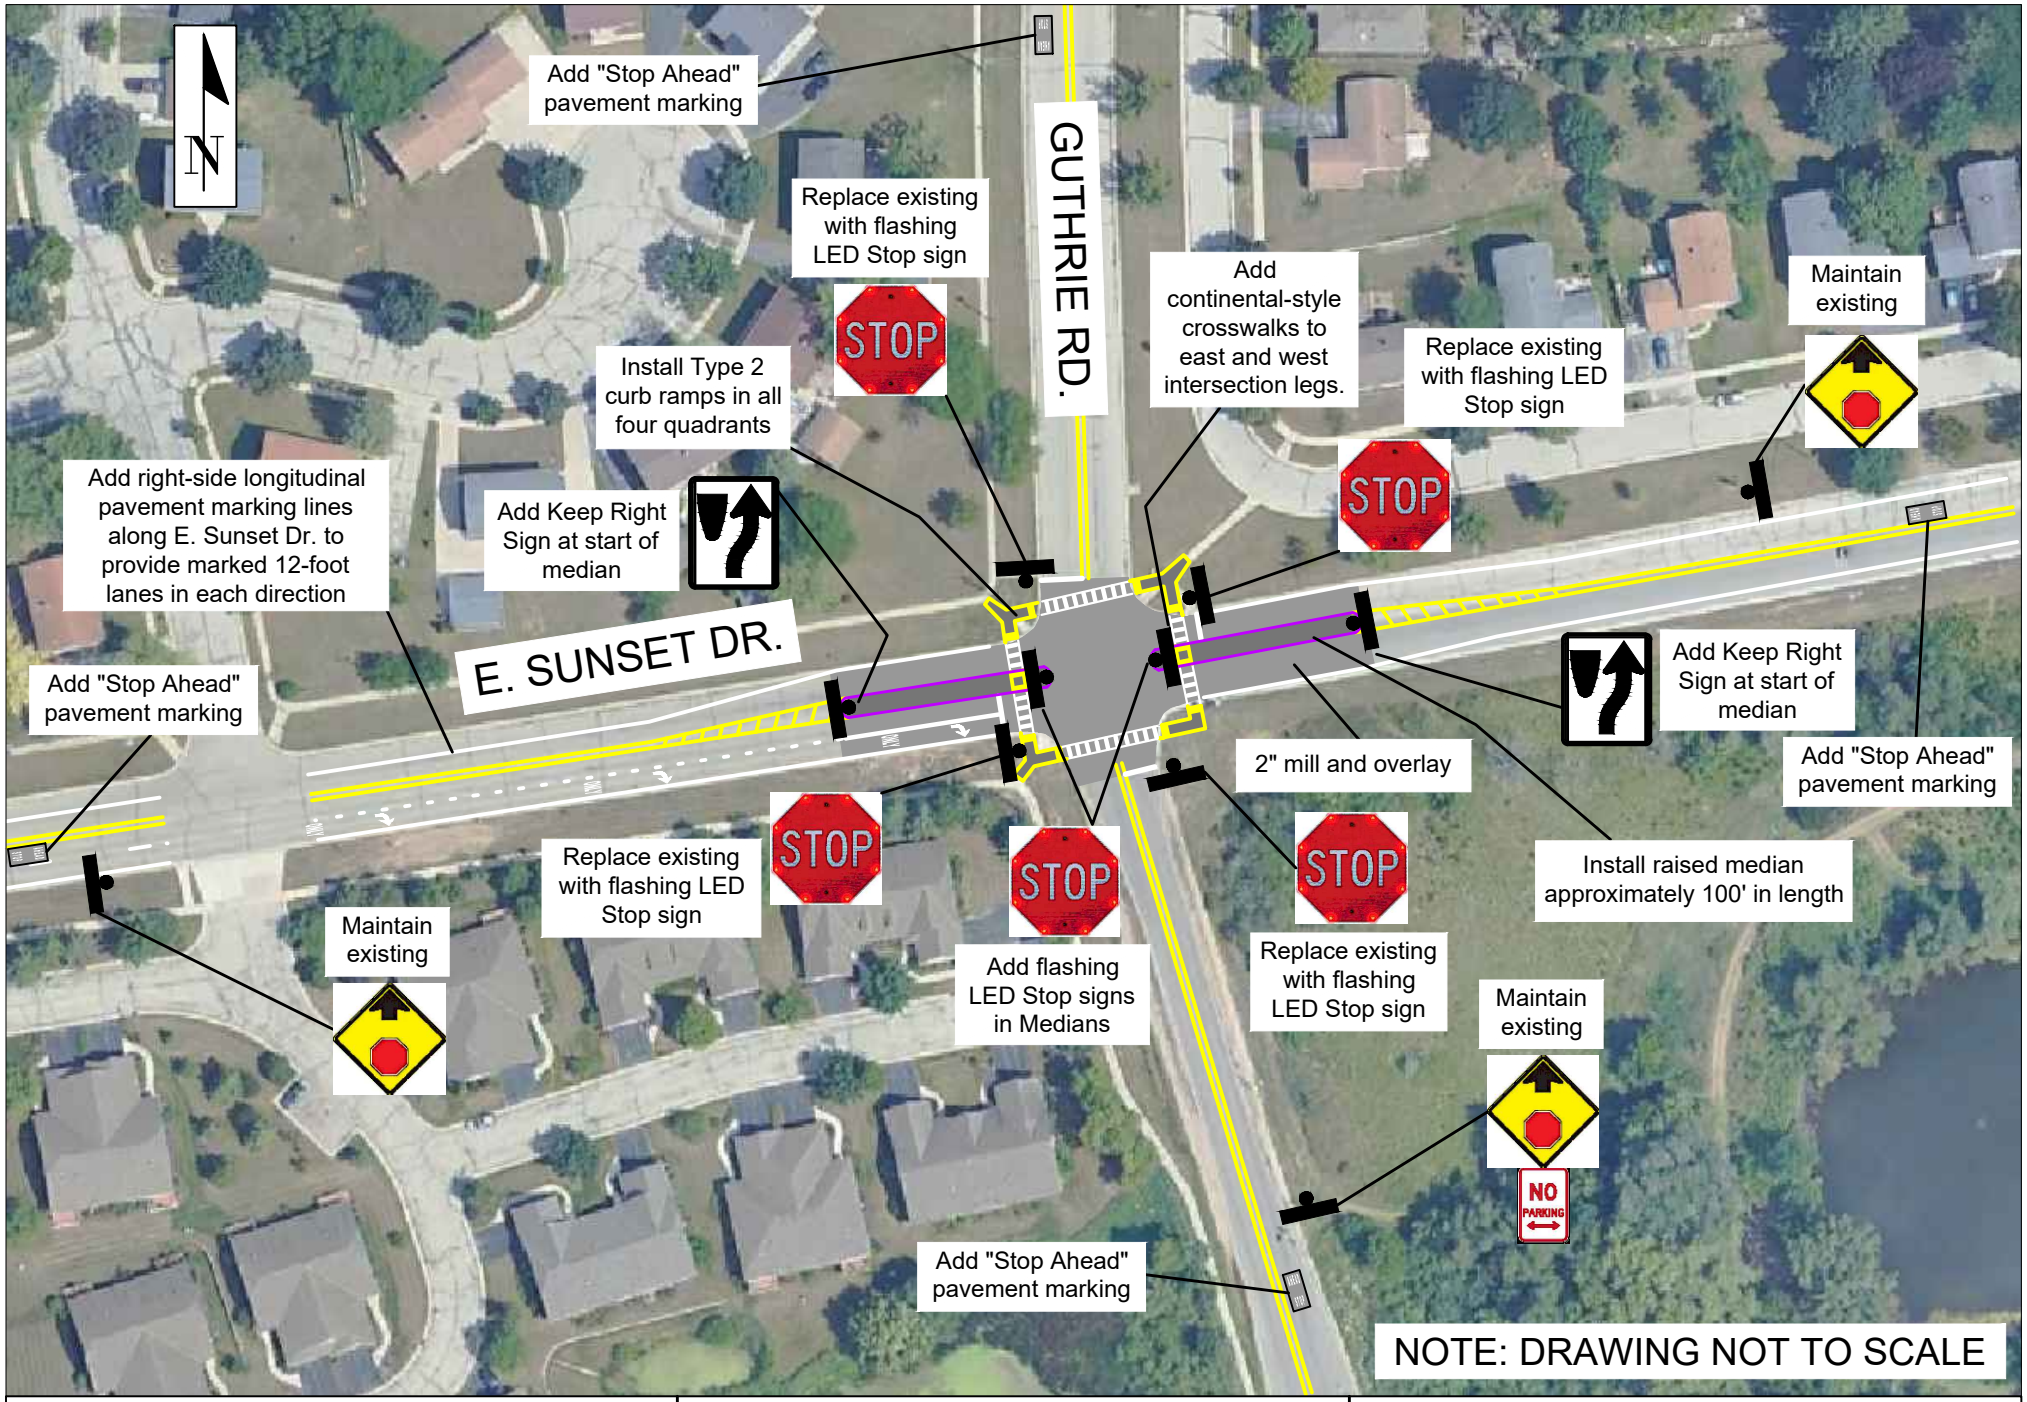

AYRES

SUNSET DRIVE AND GUTHRIE ROAD
INTERSECTION SAFETY STUDY
WAUKESHA, WI

LONG-TERM IMPROVEMENTS OPTION 2
CONCEPTUAL EXHIBIT